


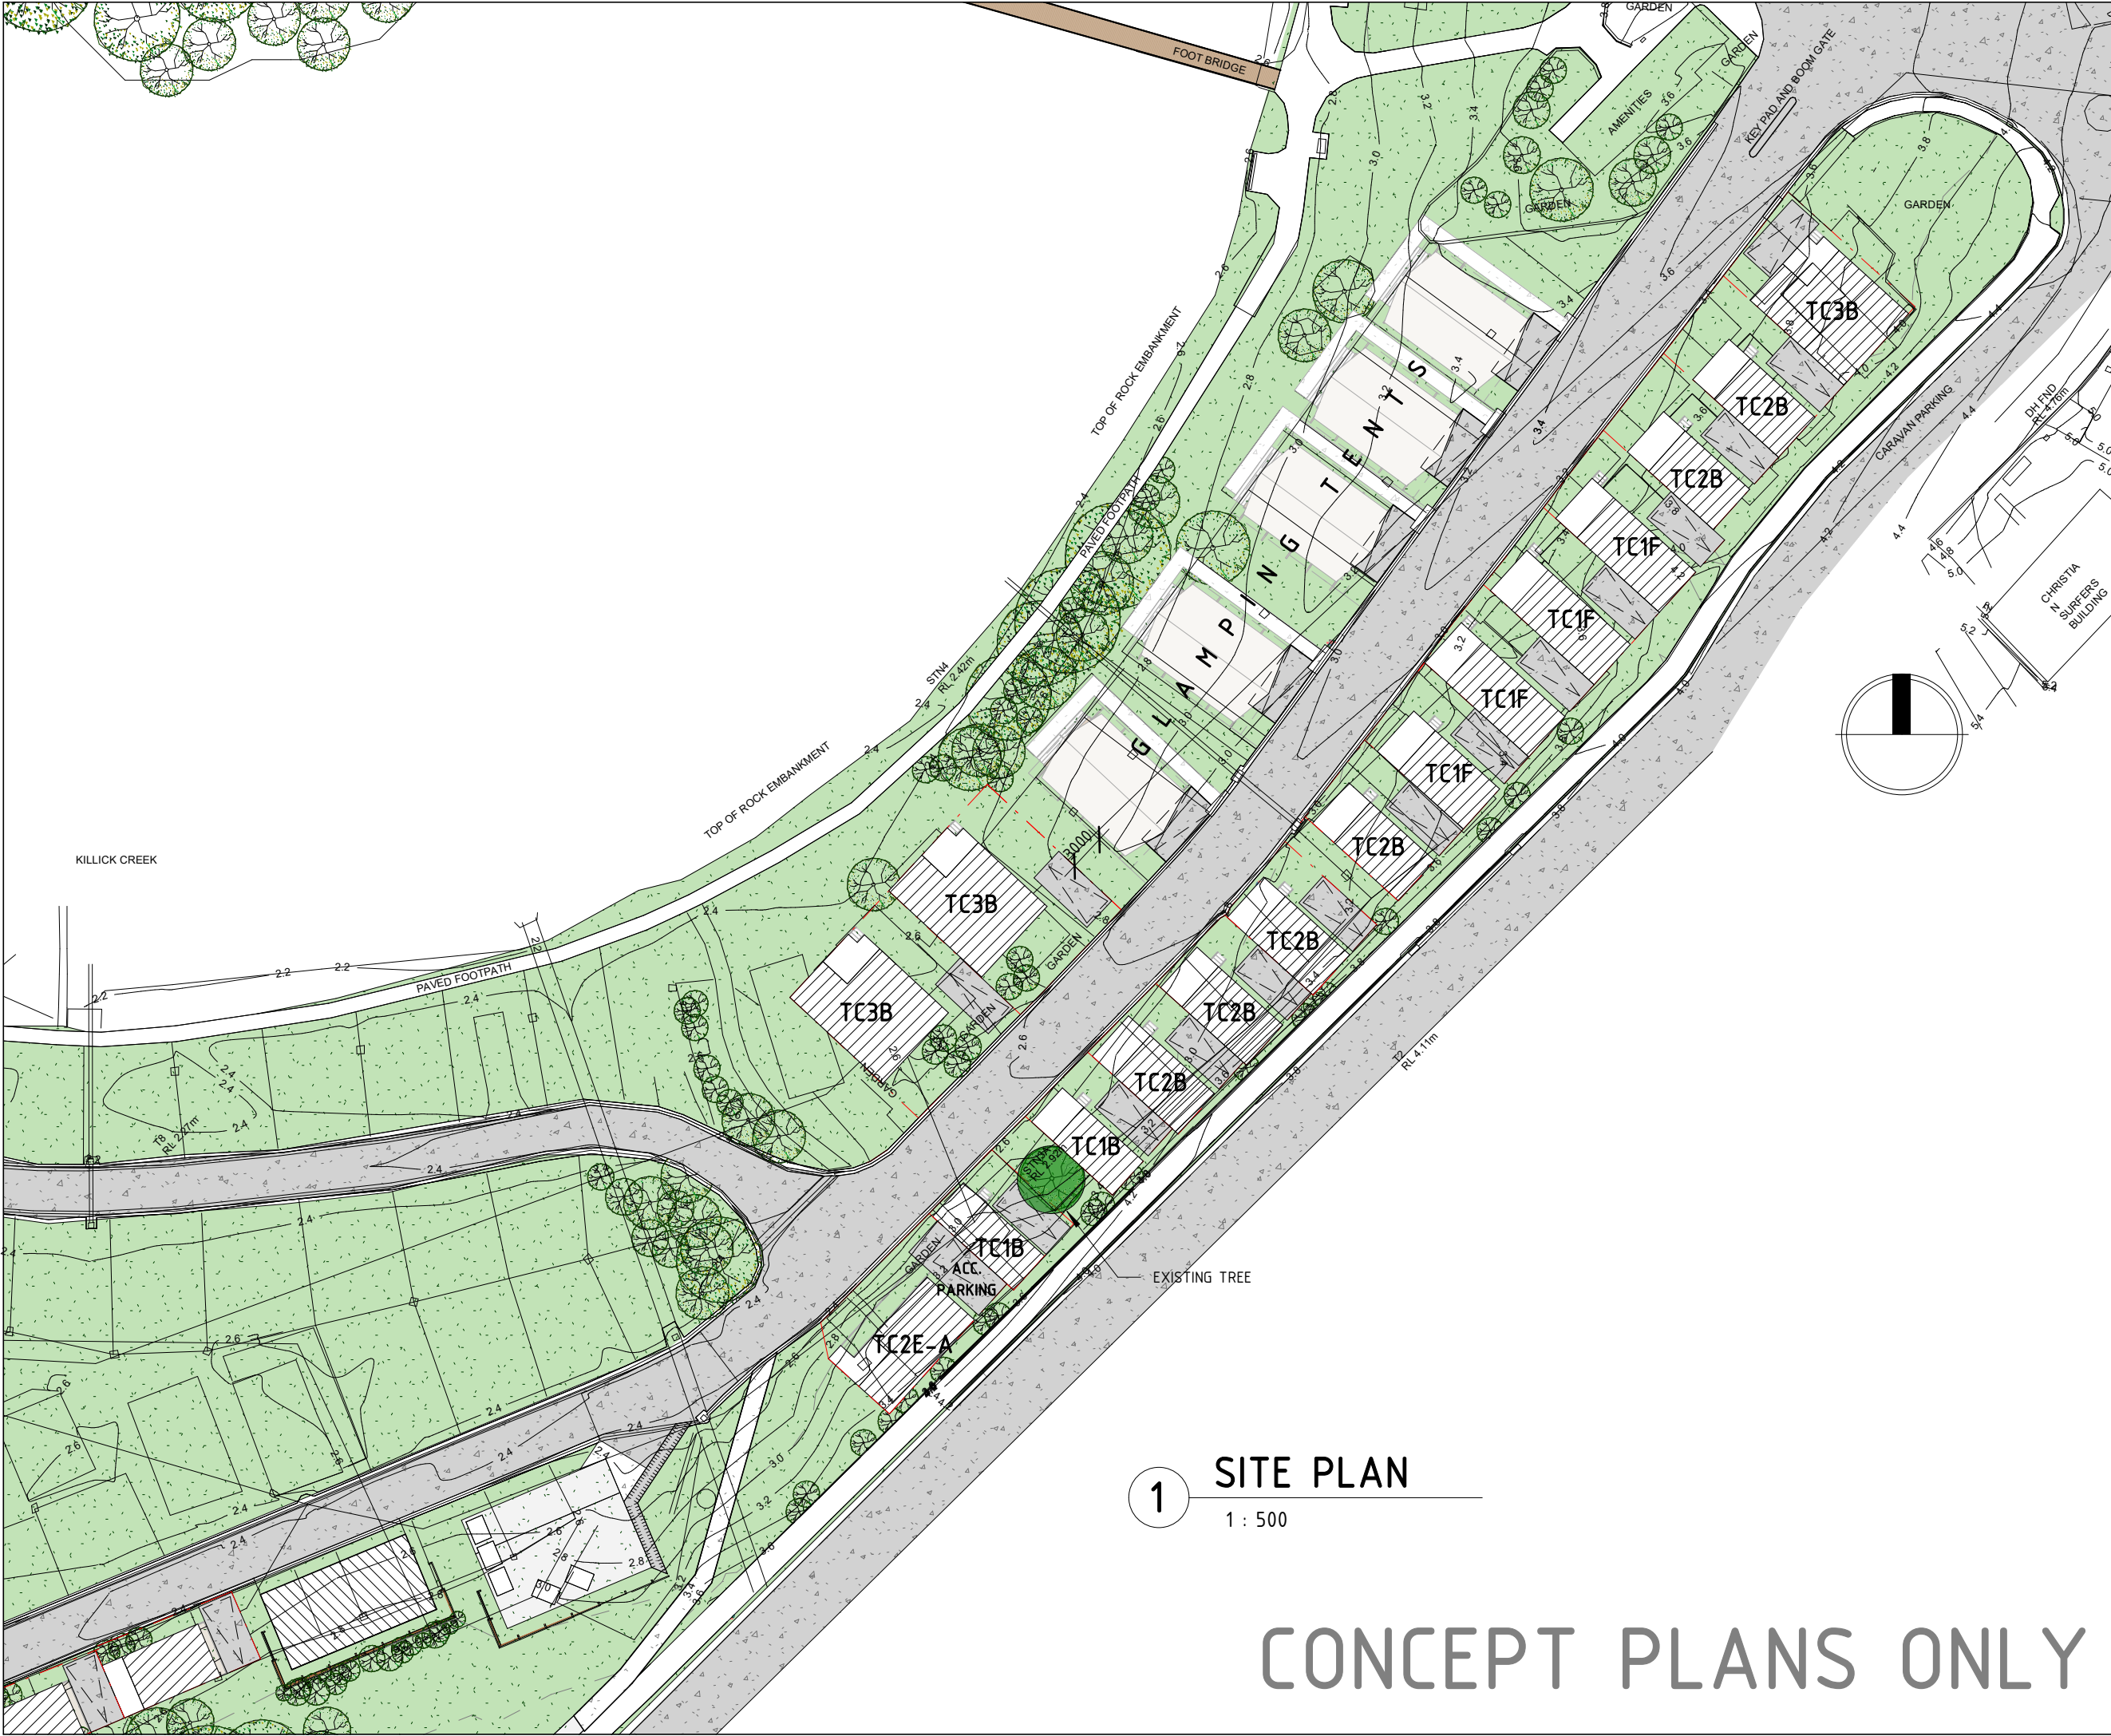

Green Frog
Design & Drafting Pty Ltd

ABN 71641675621
Email: chris@greenfrogstudio.com.au
PHONE 0413 107 721
www.greenfrogstudio.com.au

NOTES

Site setout, Ground levels, finished floor levels site works are indicative only & should be set out by a registered suveyor & varified on site prior to construction.

All dimensions are to be checked with existing & proposed site conditons

Writtern dimensions to be taken in preference to scaled.

No variation to these plans are to be made with out approval from the building designer

It is the responsibilty of the builder & all trades involved to ensure that all work complies with the relevant BCA requirements ans Australian Standards.

Builder is responsible for confirming any requirements from the Basix, BAL assesment & build to the required standard.

No.	Description	Date

Crescent Head Holiday Park - Cabins

Pacific St., Crescent Head NSW

AREA 3,4 & 5 SITE PLAN

Project number	-
Date	13/02/24
Drawn by	TA
Checked by	CB

A101a

Scale	1 : 500
-------	---------

Copyright

1 SITE PLAN
1 : 500

CONCEPT PLANS ONLY



NOTES

Site setout, Ground levels, finished floor levels site works are indicative only & should be set out by a registered suveyor & varified on site prior to construction.

All dimensions are to be checked with existing & proposed site condions

Writtern dimensions to be taken in preference to scaled.

No variation to these plans are to be made with out approval from the building designer

It is the responsibility of the builder & all trades involved to ensure that all work complies with the relevant BCA requirements ans Australian Standards.

Builder is responsible for confirming any requirements from the Basix, BAL assesment & build to the required standard.

No.	Description	Date

Crescent Head Holiday Park - Cabins

Pacific St., Crescent Head NSW

AREA 8 SITE PLAN

Project number	-
Date	13/02/24
Drawn by	TA
Checked by	CB


A101b

Scale	1 : 500
-------	---------

Copyright

1 SITE PLAN
1 : 500

NOTE:
CABIN PLANS ARE BASED ON UNIPLAN
GROUP DESIGN & SPECIFICATIONS.
COPYRIGHT OF THE DESIGN IS HELD BY
UNIPLAN. THESE PLANS HAVE BEEN
REPRODUCED FOR SITE LAYOUT
PURPOSES ONLY.

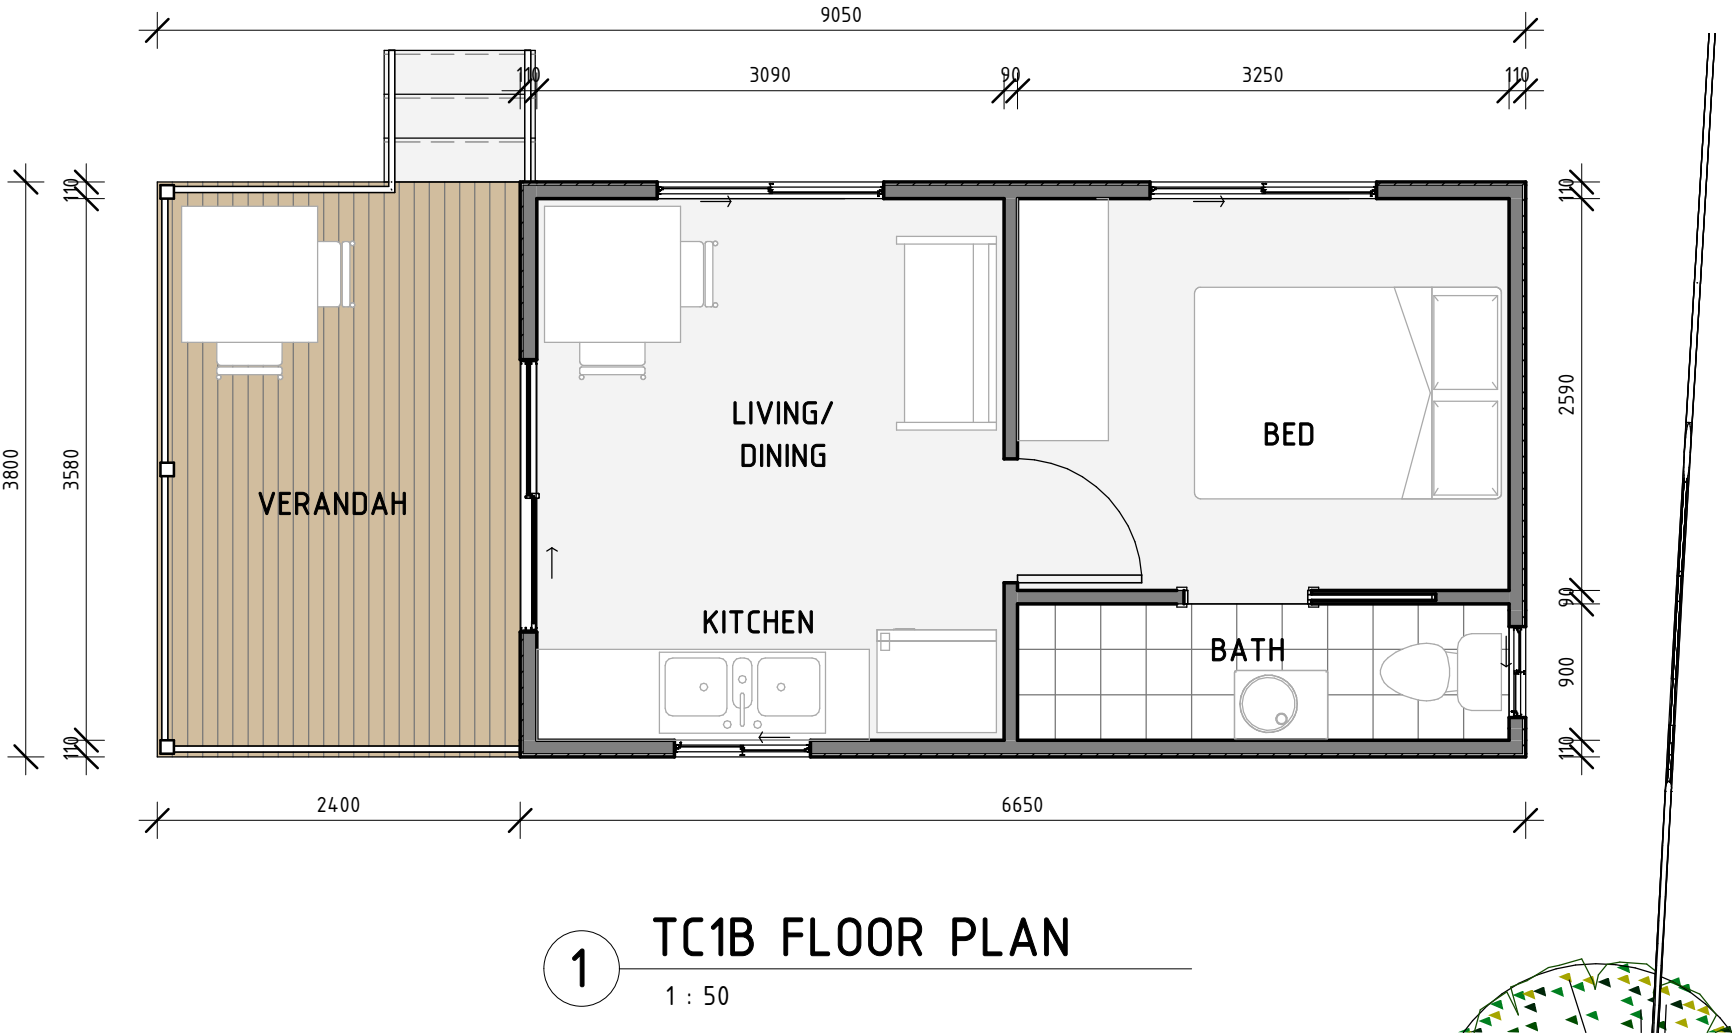

1 TC1B FLOOR PLAN
1 : 50



**Green Frog
Design & Drafting Pty Ltd**
ABN 71641675621
Email: chris@greenfrogstudio.com.au
PHONE 0413 107 721
www.greenfrogstudio.com.au



NOTES
Site setout, Ground levels, finished floor levels site works
are indicative only & should be set out by a registered
suveyor & varified on site prior to construction.

All dimensions are to be checked with existing &
proposed site conditons

Writtern dimensions to be taken in preference to scaled.

No variation to these plans are to be made with out
approval from the building designer

It is the responsibly of the builder & all trades involved
to ensure that all work complies with the relevant BCA
requirements ans Australian Standards.

Builder is responsible for confirming any requirments
from the Basix, BAL assesment & build to the required
standard.

No.	Description	Date

**Crescent Head Holiday Park -
Cabins**

Pacific St., Crescent Head NSW


TC1B

Project number -
Date 13/02/24
Drawn by TA
Checked by CB

A102

Scale 1 : 50

Copyright

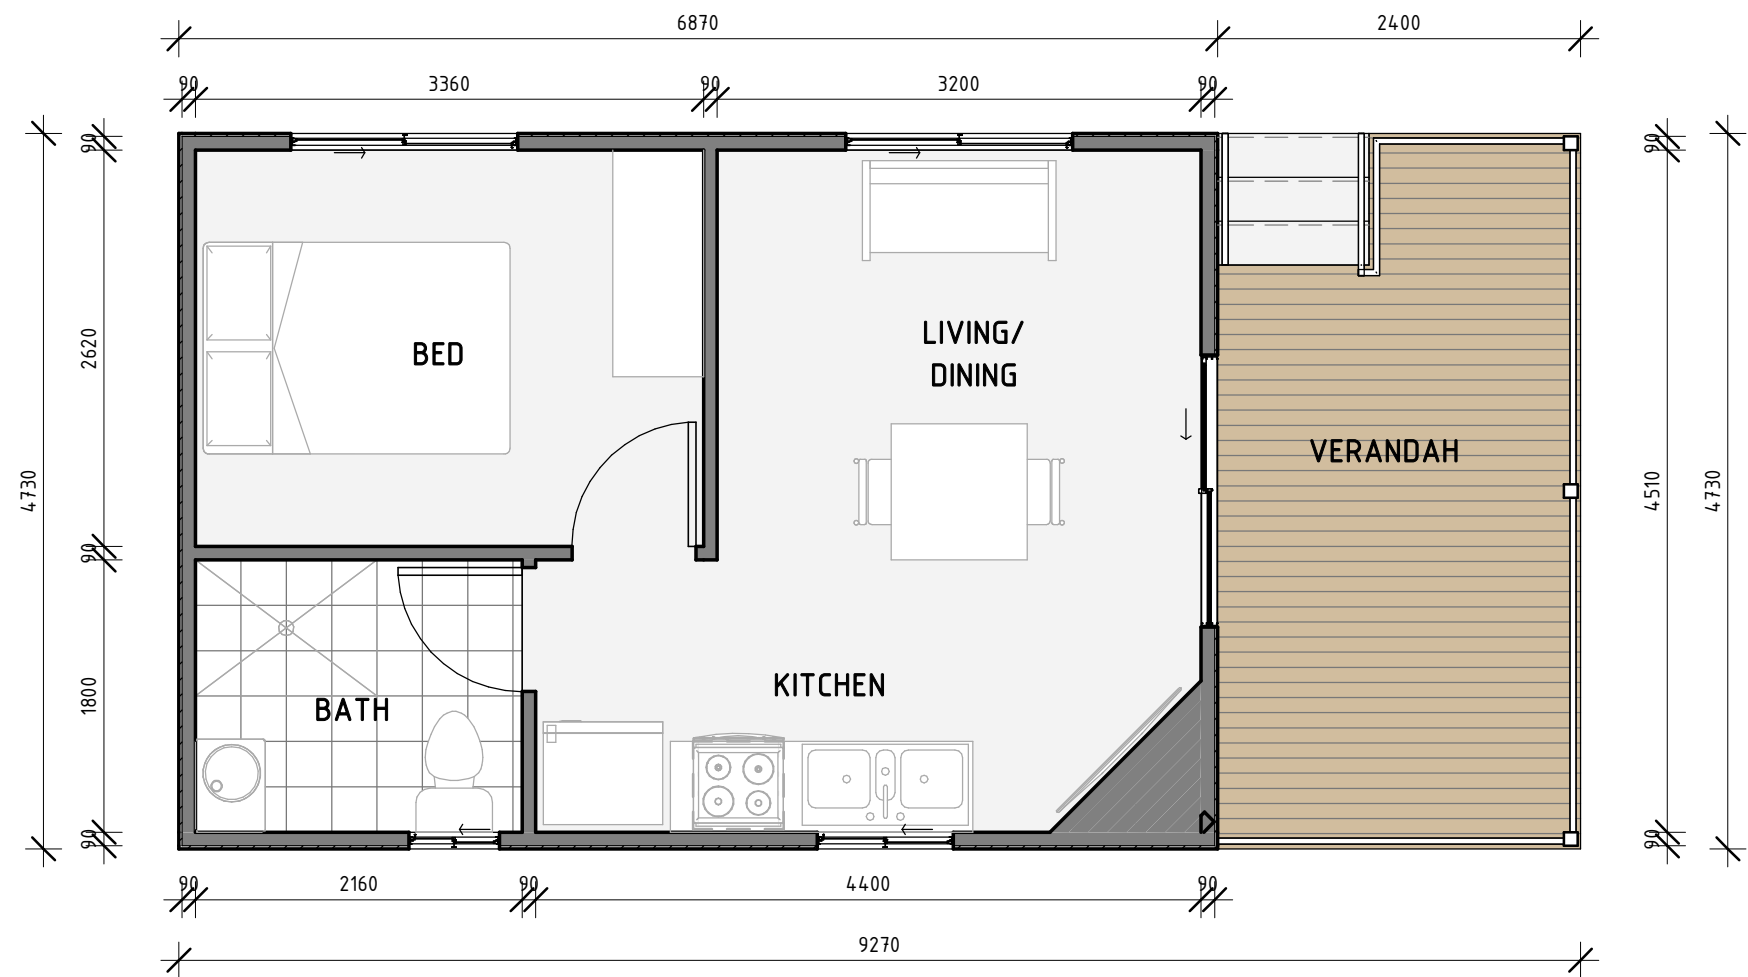

1 TC1C FLOOR PLAN
1 : 50



Green Frog
Design & Drafting Pty Ltd
ABN 71641675621
Email: chris@greenfrogstudio.com.au
PHONE 0413 107 721
www.greenfrogstudio.com.au



NOTES

Site setout, Ground levels, finished floor levels site works are indicative only & should be set out by a registered suveyor & varified on site prior to construction.

All dimensions are to be checked with existing & proposed site conditons

Writtern dimensions to be taken in preference to scaled.

No variation to these plans are to be made with out approval from the building designer

It is the responsibilty of the builder & all trades involved to ensure that all work complies with the relevant BCA requirements ans Australian Standards.

Builder is responsible for confirming any requirements from the Basix, BAL assesment & build to the required standard.

No.	Description	Date

Crescent Head Holiday Park -
Cabins

Pacific St., Crescent Head NSW

TC1C


Project number -
Date 13/02/24
Drawn by TA
Checked by CB

A103


Scale 1 : 50

Copyright

NOTE:
CABIN PLANS ARE BASED ON UNIPLAN GROUP DESIGN & SPECIFICATIONS. COPYRIGHT OF THE DESIGN IS HELD BY UNIPLAN. THESE PLANS HAVE BEEN REPRODUCED FOR SITE LAYOUT PURPOSES ONLY.

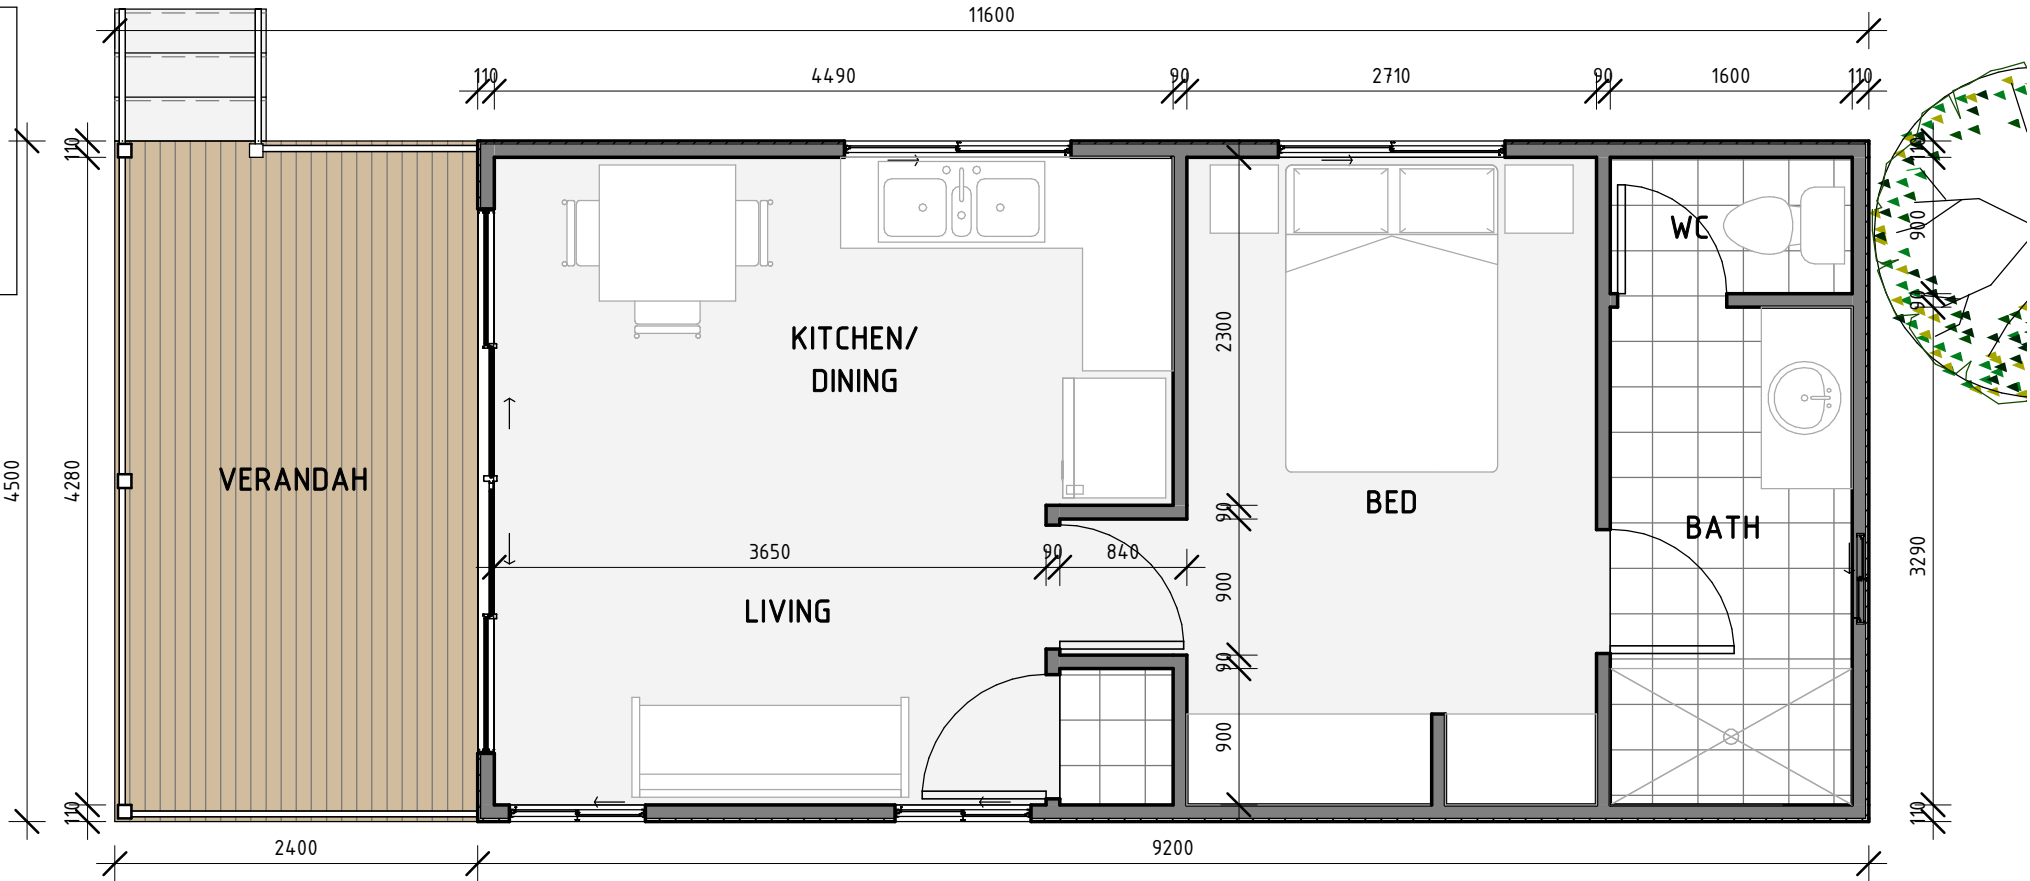

1 TC1F FLOOR PLAN
1 : 50

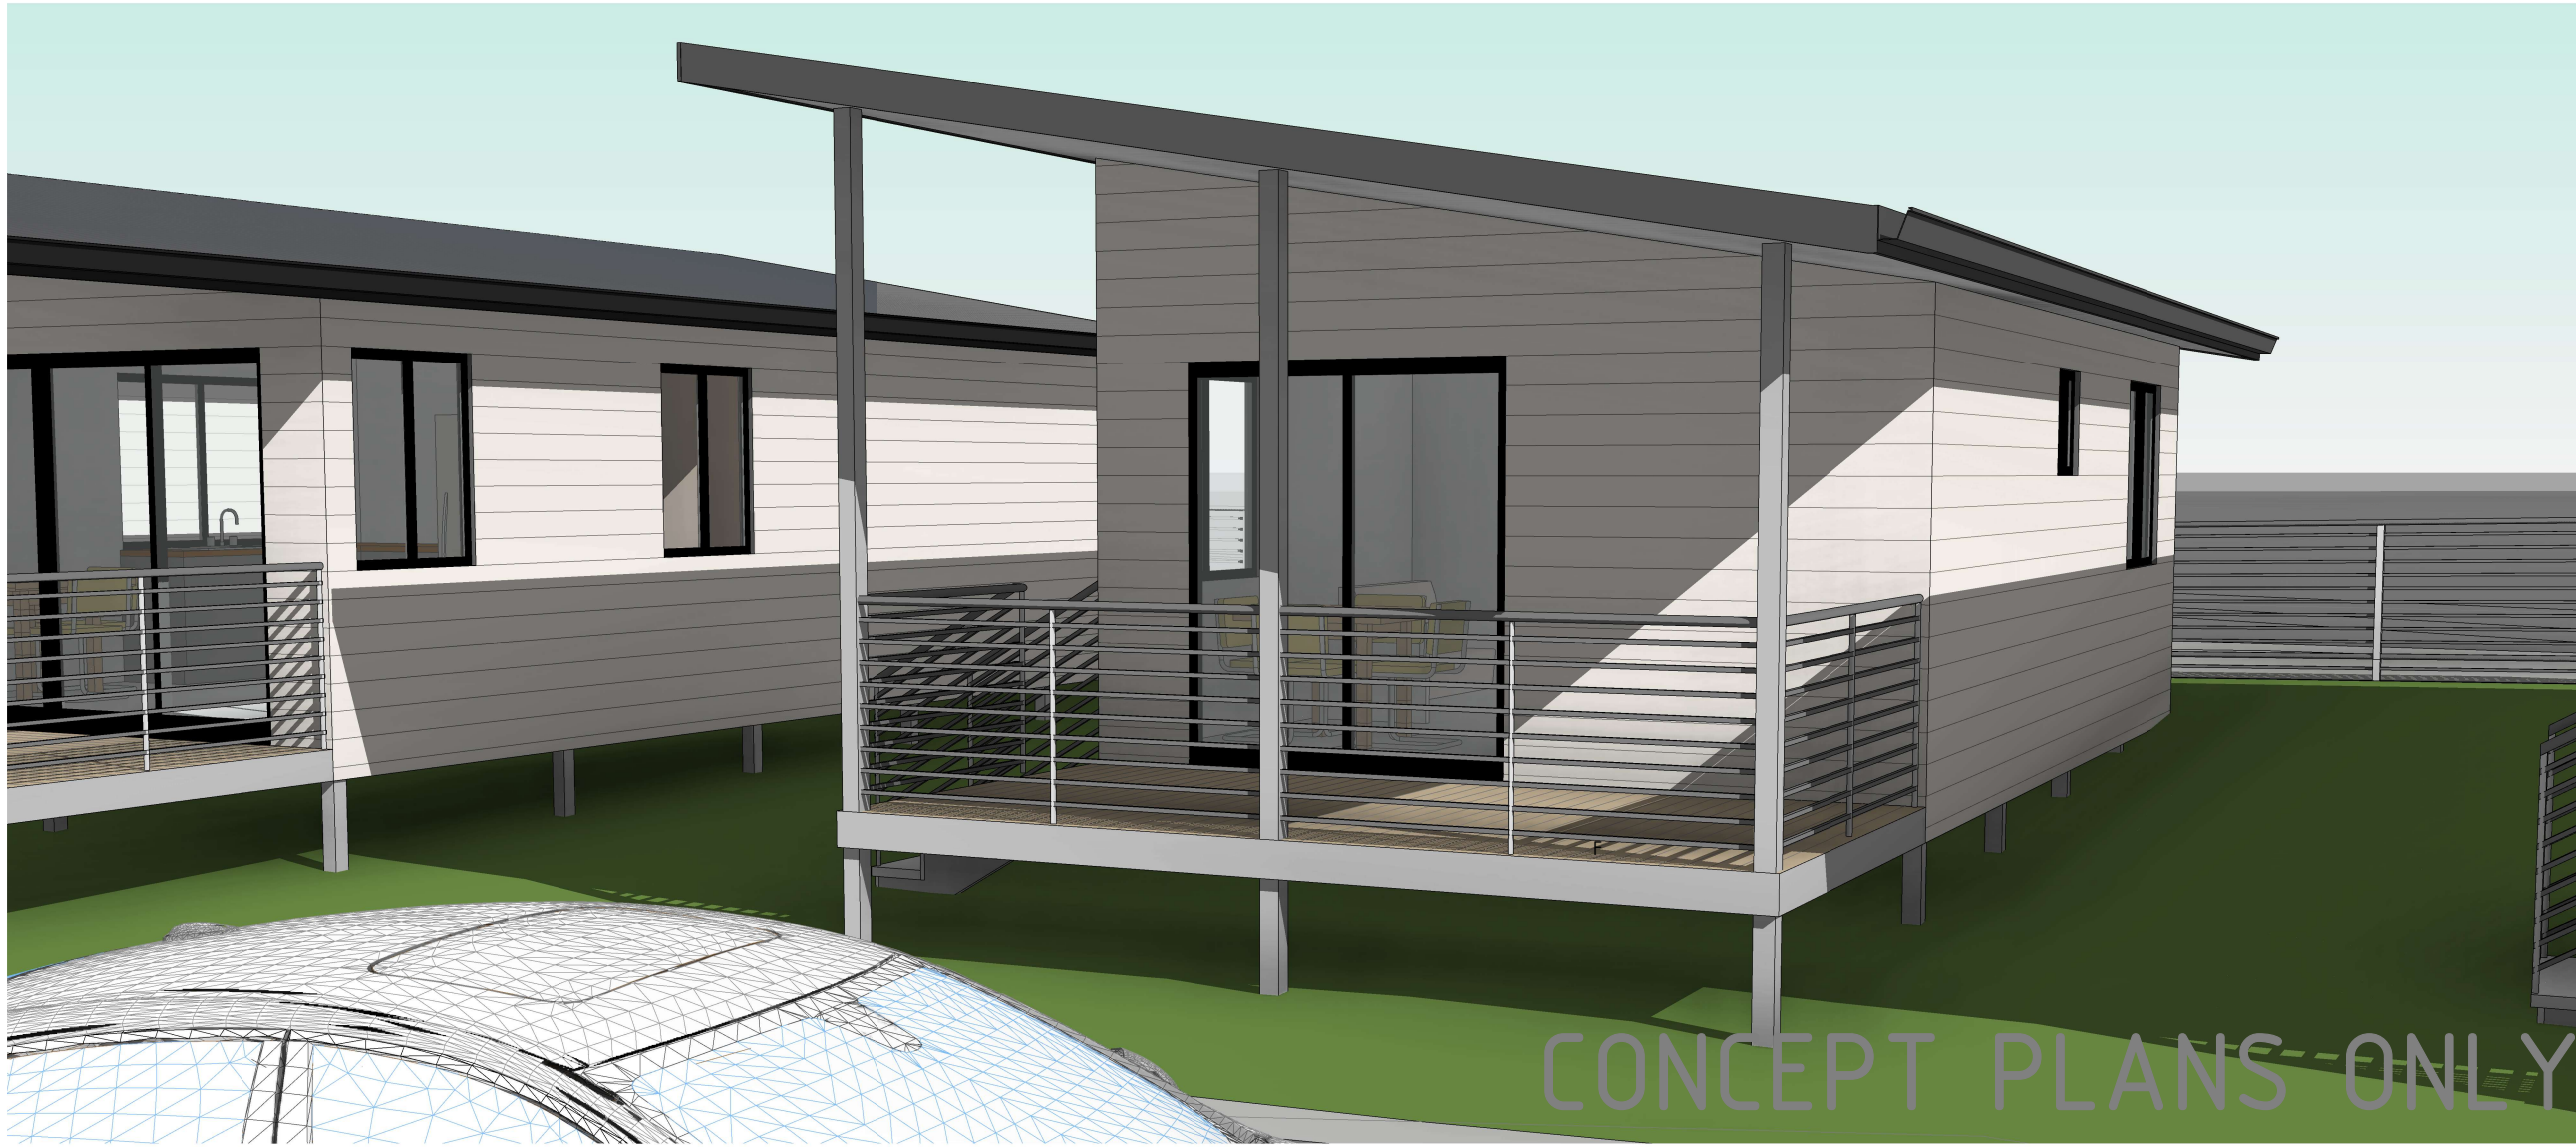

**Green Frog
Design & Drafting Pty Ltd**
ABN 71641675621
Email: chris@greenfrogstudio.com.au
PHONE 0413 107 721
www.greenfrogstudio.com.au



- NOTES**
- Site setout, Ground levels, finished floor levels site works are indicative only & should be set out by a registered suveyor & varified on site prior to construction.
 - All dimnsions are to be checked with existing & proposed site conditons
 - Writtern dimensions to be taken in preference to scaled.
 - No variation to these plans are to be made with out approval from the building designer
 - It is the responsibilty of the builder & all trades involved to ensure that all work complies with the relevant BCA requirements ans Australian Standards.
 - Builder is responsible for confirming any requirements from the Basix, BAL assesment & build to the required standard.

No.	Description	Date

Crescent Head Holiday Park - Cabins

Pacific St., Crescent Head NSW

TC1F

Project number	-
Date	13/02/24
Drawn by	TA
Checked by	CB

A104

Scale 1 : 50

Copyright

NOTE:
CABIN PLANS ARE BASED ON UNIPLAN
GROUP DESIGN & SPECIFICATIONS.
COPYRIGHT OF THE DESIGN IS HELD BY
UNIPLAN. THESE PLANS HAVE BEEN
REPRODUCED FOR SITE LAYOUT
PURPOSES ONLY.

**Green Frog
Design & Drafting Pty Ltd**
ABN 71641675621
Email: chris@greenfrogstudio.com.au
PHONE 0413 107 721
www.greenfrogstudio.com.au



NOTES

Site setout, Ground levels, finished floor levels site works are indicative only & should be set out by a registered suveyor & varified on site prior to construction.

All dimensions are to be checked with existing & proposed site conditons

Writtern dimensions to be taken in preference to scaled.

No variation to these plans are to be made with out approval from the building designer

It is the responsibly of the builder & all trades involved to ensure that all work complies with the relevant BCA requirements ans Australian Standards.

Builder is responsible for confirming any requirements from the Basix, BAL assesment & build to the required standard.

No.	Description	Date

**Crescent Head Holiday Park -
Cabins**

Pacific St., Crescent Head NSW


TC2E-A

Project number -
Date 13/02/24
Drawn by TA
Checked by CB

A105a

Scale 1 : 50

Copyright

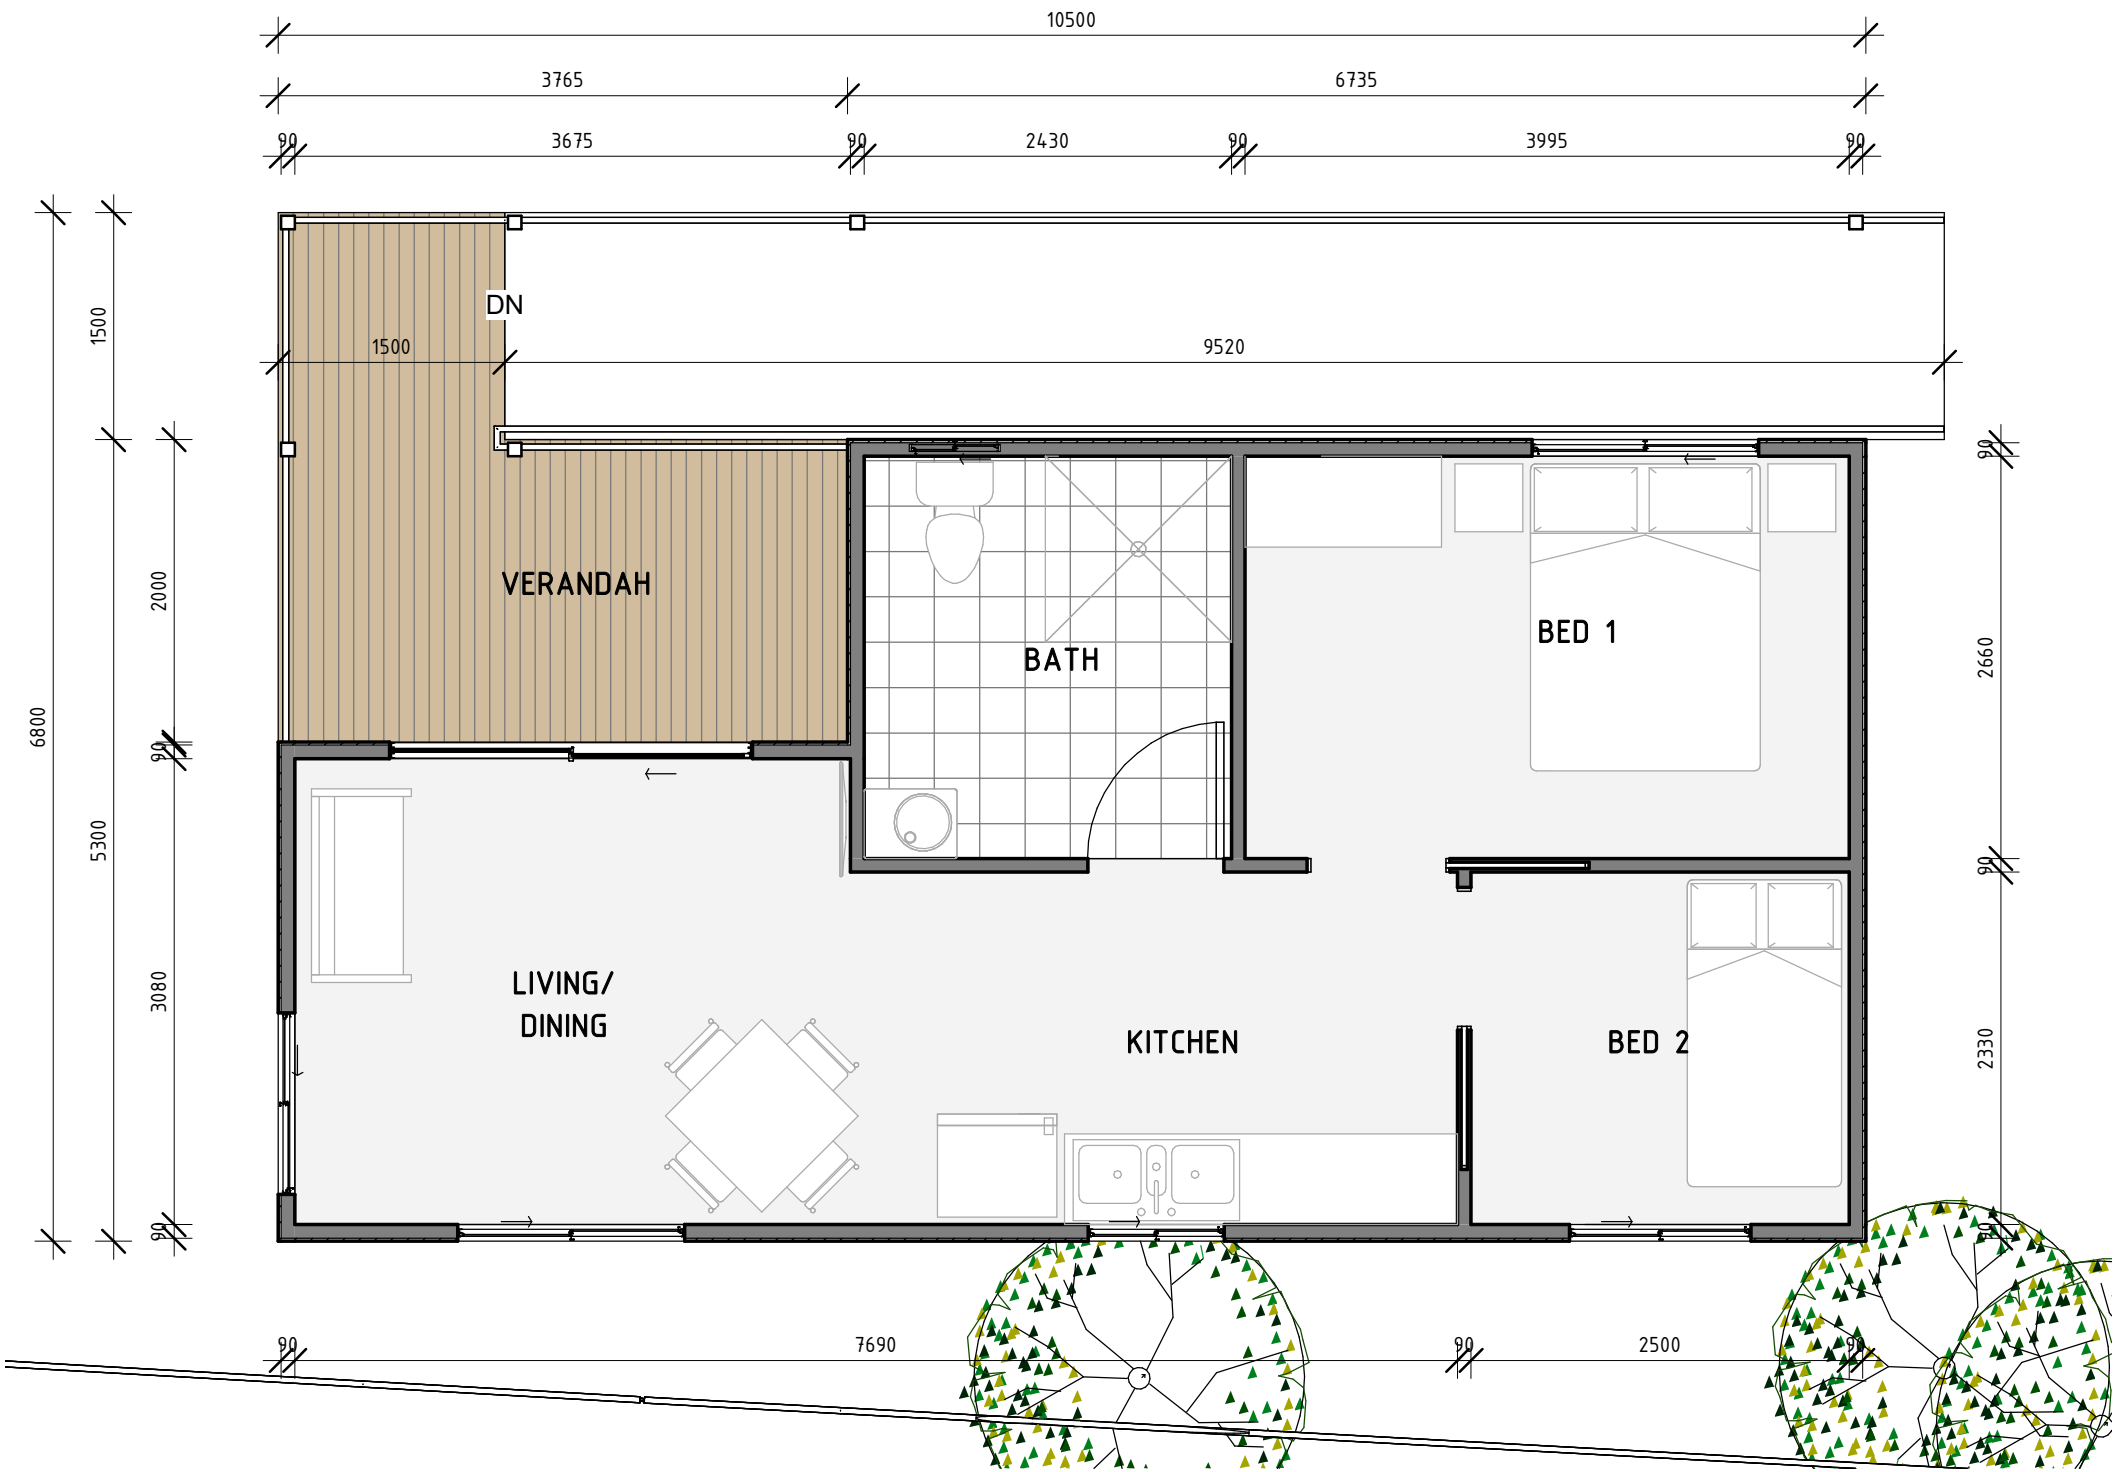

1 TC2E-A FLOOR PLAN
1 : 50

CONCEPT PLANS ONLY

NOTE:
CABIN PLANS ARE BASED ON UNIPLAN
GROUP DESIGN & SPECIFICATIONS.
COPYRIGHT OF THE DESIGN IS HELD BY
UNIPLAN. THESE PLANS HAVE BEEN
REPRODUCED FOR SITE LAYOUT
PURPOSES ONLY.



**Green Frog
Design & Drafting Pty Ltd**
ABN 71641675621
Email: chris@greenfrogstudio.com.au
PHONE 0413 107 721
www.greenfrogstudio.com.au



NOTES

Site setout, Ground levels, finished floor levels site works are indicative only & should be set out by a registered suveyor & varified on site prior to construction.

All dimensions are to be checked with existing & proposed site conditons

Writtern dimensions to be taken in preference to scaled.

No variation to these plans are to be made with out approval from the building designer

It is the responsibilty of the builder & all trades involved to ensure that all work complies with the relevant BCA requirements ans Australian Standards.

Builder is responsible for confirming any requirements from the Basix, BAL assesment & build to the required standard.

No.	Description	Date

**Crescent Head Holiday Park -
Cabins**

Pacific St., Crescent Head NSW

TC2E-A

Project number	-
Date	13/02/24
Drawn by	TA
Checked by	CB


A105b

Scale

© Copyright

CONCEPT PLANS ONLY

NOTE:
CABIN PLANS ARE BASED ON UNIPLAN
GROUP DESIGN & SPECIFICATIONS.
COPYRIGHT OF THE DESIGN IS HELD BY
UNIPLAN. THESE PLANS HAVE BEEN
REPRODUCED FOR SITE LAYOUT
PURPOSES ONLY.

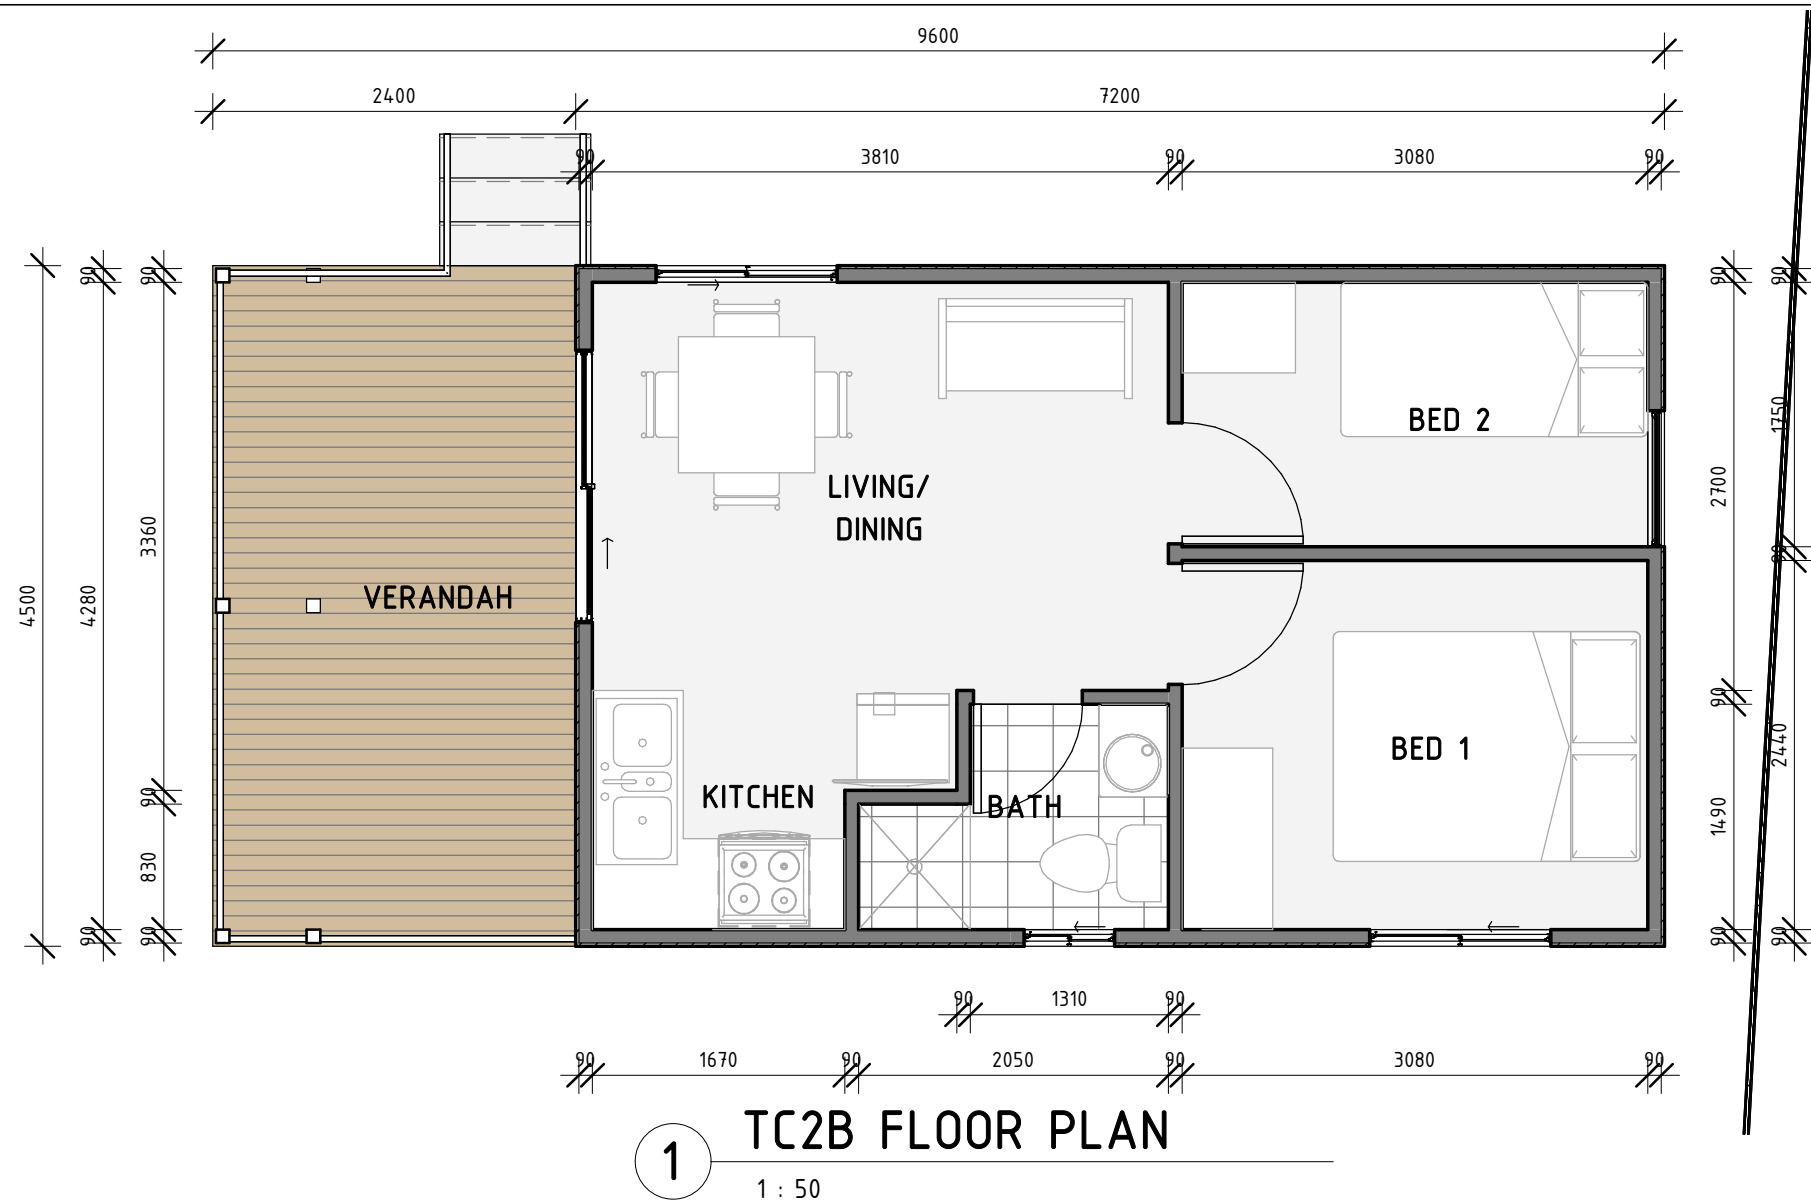

**Green Frog
Design & Drafting Pty Ltd**
ABN 71641675621
Email: chris@greenfrogstudio.com.au
PHONE 0413 107 721
www.greenfrogstudio.com.au



NOTES

Site setout, Ground levels, finished floor levels site works are indicative only & should be set out by a registered suveyor & varified on site prior to construction.

All dimensions are to be checked with existing & proposed site condions

Writtern dimensions to be taken in preference to scaled.

No variation to these plans are to be made with out approval from the building designer

It is the responsibly of the builder & all trades involved to ensure that all work complies with the relevant BCA requirements ans Australian Standards.

Builder is responsible for confirming any requirements from the Basix, BAL assesment & build to the required standard.

No.	Description	Date

**Crescent Head Holiday Park -
Cabins**

Pacific St., Crescent Head NSW

TC2B

Project number -
Date 13/02/24
Drawn by TA
Checked by CB

A106

Scale 1 : 50

Copyright



NOTE:
CABIN PLANS ARE BASED ON UNIPLAN
GROUP DESIGN & SPECIFICATIONS.
COPYRIGHT OF THE DESIGN IS HELD BY
UNIPLAN. THESE PLANS HAVE BEEN
REPRODUCED FOR SITE LAYOUT
PURPOSES ONLY.



1 TC3B FLOOR PLAN
1 : 50

CONCEPT PLANS ONLY

**Green Frog
Design & Drafting Pty Ltd**
ABN 71641675621
Email: chris@greenfrogstudio.com.au
PHONE 0413 107 721
www.greenfrogstudio.com.au



NOTES

Site setout, Ground levels, finished floor levels site works are indicative only & should be set out by a registered suveyor & varified on site prior to construction.

All dimensions are to be checked with existing & proposed site conditons

Writtern dimensions to be taken in preference to scaled.

No variation to these plans are to be made with out approval from the building designer

It is the responsibly of the builder & all trades involved to ensure that all work complies with the relevant BCA requirements ans Australian Standards.

Builder is responsible for confirming any requirments from the Basix, BAL assesment & build to the required standard.

No.	Description	Date

Crescent Head Holiday Park - Cabins

Pacific St., Crescent Head NSW

TC3B

Project number -
Date 13/02/24
Drawn by TA
Checked by CB

A107a

Scale 1 : 50

Copyright

NOTE:
CABIN PLANS ARE BASED ON UNIPLAN
GROUP DESIGN & SPECIFICATIONS.
COPYRIGHT OF THE DESIGN IS HELD BY
UNIPLAN. THESE PLANS HAVE BEEN
REPRODUCED FOR SITE LAYOUT
PURPOSES ONLY.



**Green Frog
Design & Drafting Pty Ltd**
ABN 71641675621
Email: chris@greenfrogstudio.com.au
PHONE 0413 107 721
www.greenfrogstudio.com.au



NOTES

Site setout, Ground levels, finished floor levels site works are indicative only & should be set out by a registered suveyor & varified on site prior to construction.

All dimensions are to be checked with existing & proposed site conditions

Writtern dimensions to be taken in preference to scaled.

No variation to these plans are to be made with out approval from the building designer

It is the responsibilty of the builder & all trades involved to ensure that all work complies with the relevant BCA requirements ans Australian Standards.

Builder is responsible for confirming any requirements from the Basix, BAL assesment & build to the required standard.

No.	Description	Date

**Crescent Head Holiday Park -
Cabins**

Pacific St., Crescent Head NSW

TC3B


Project number	-
Date	13/02/24
Drawn by	TA
Checked by	CB

A107b

Scale

 **Copyright**

CONCEPT PLANS ONLY

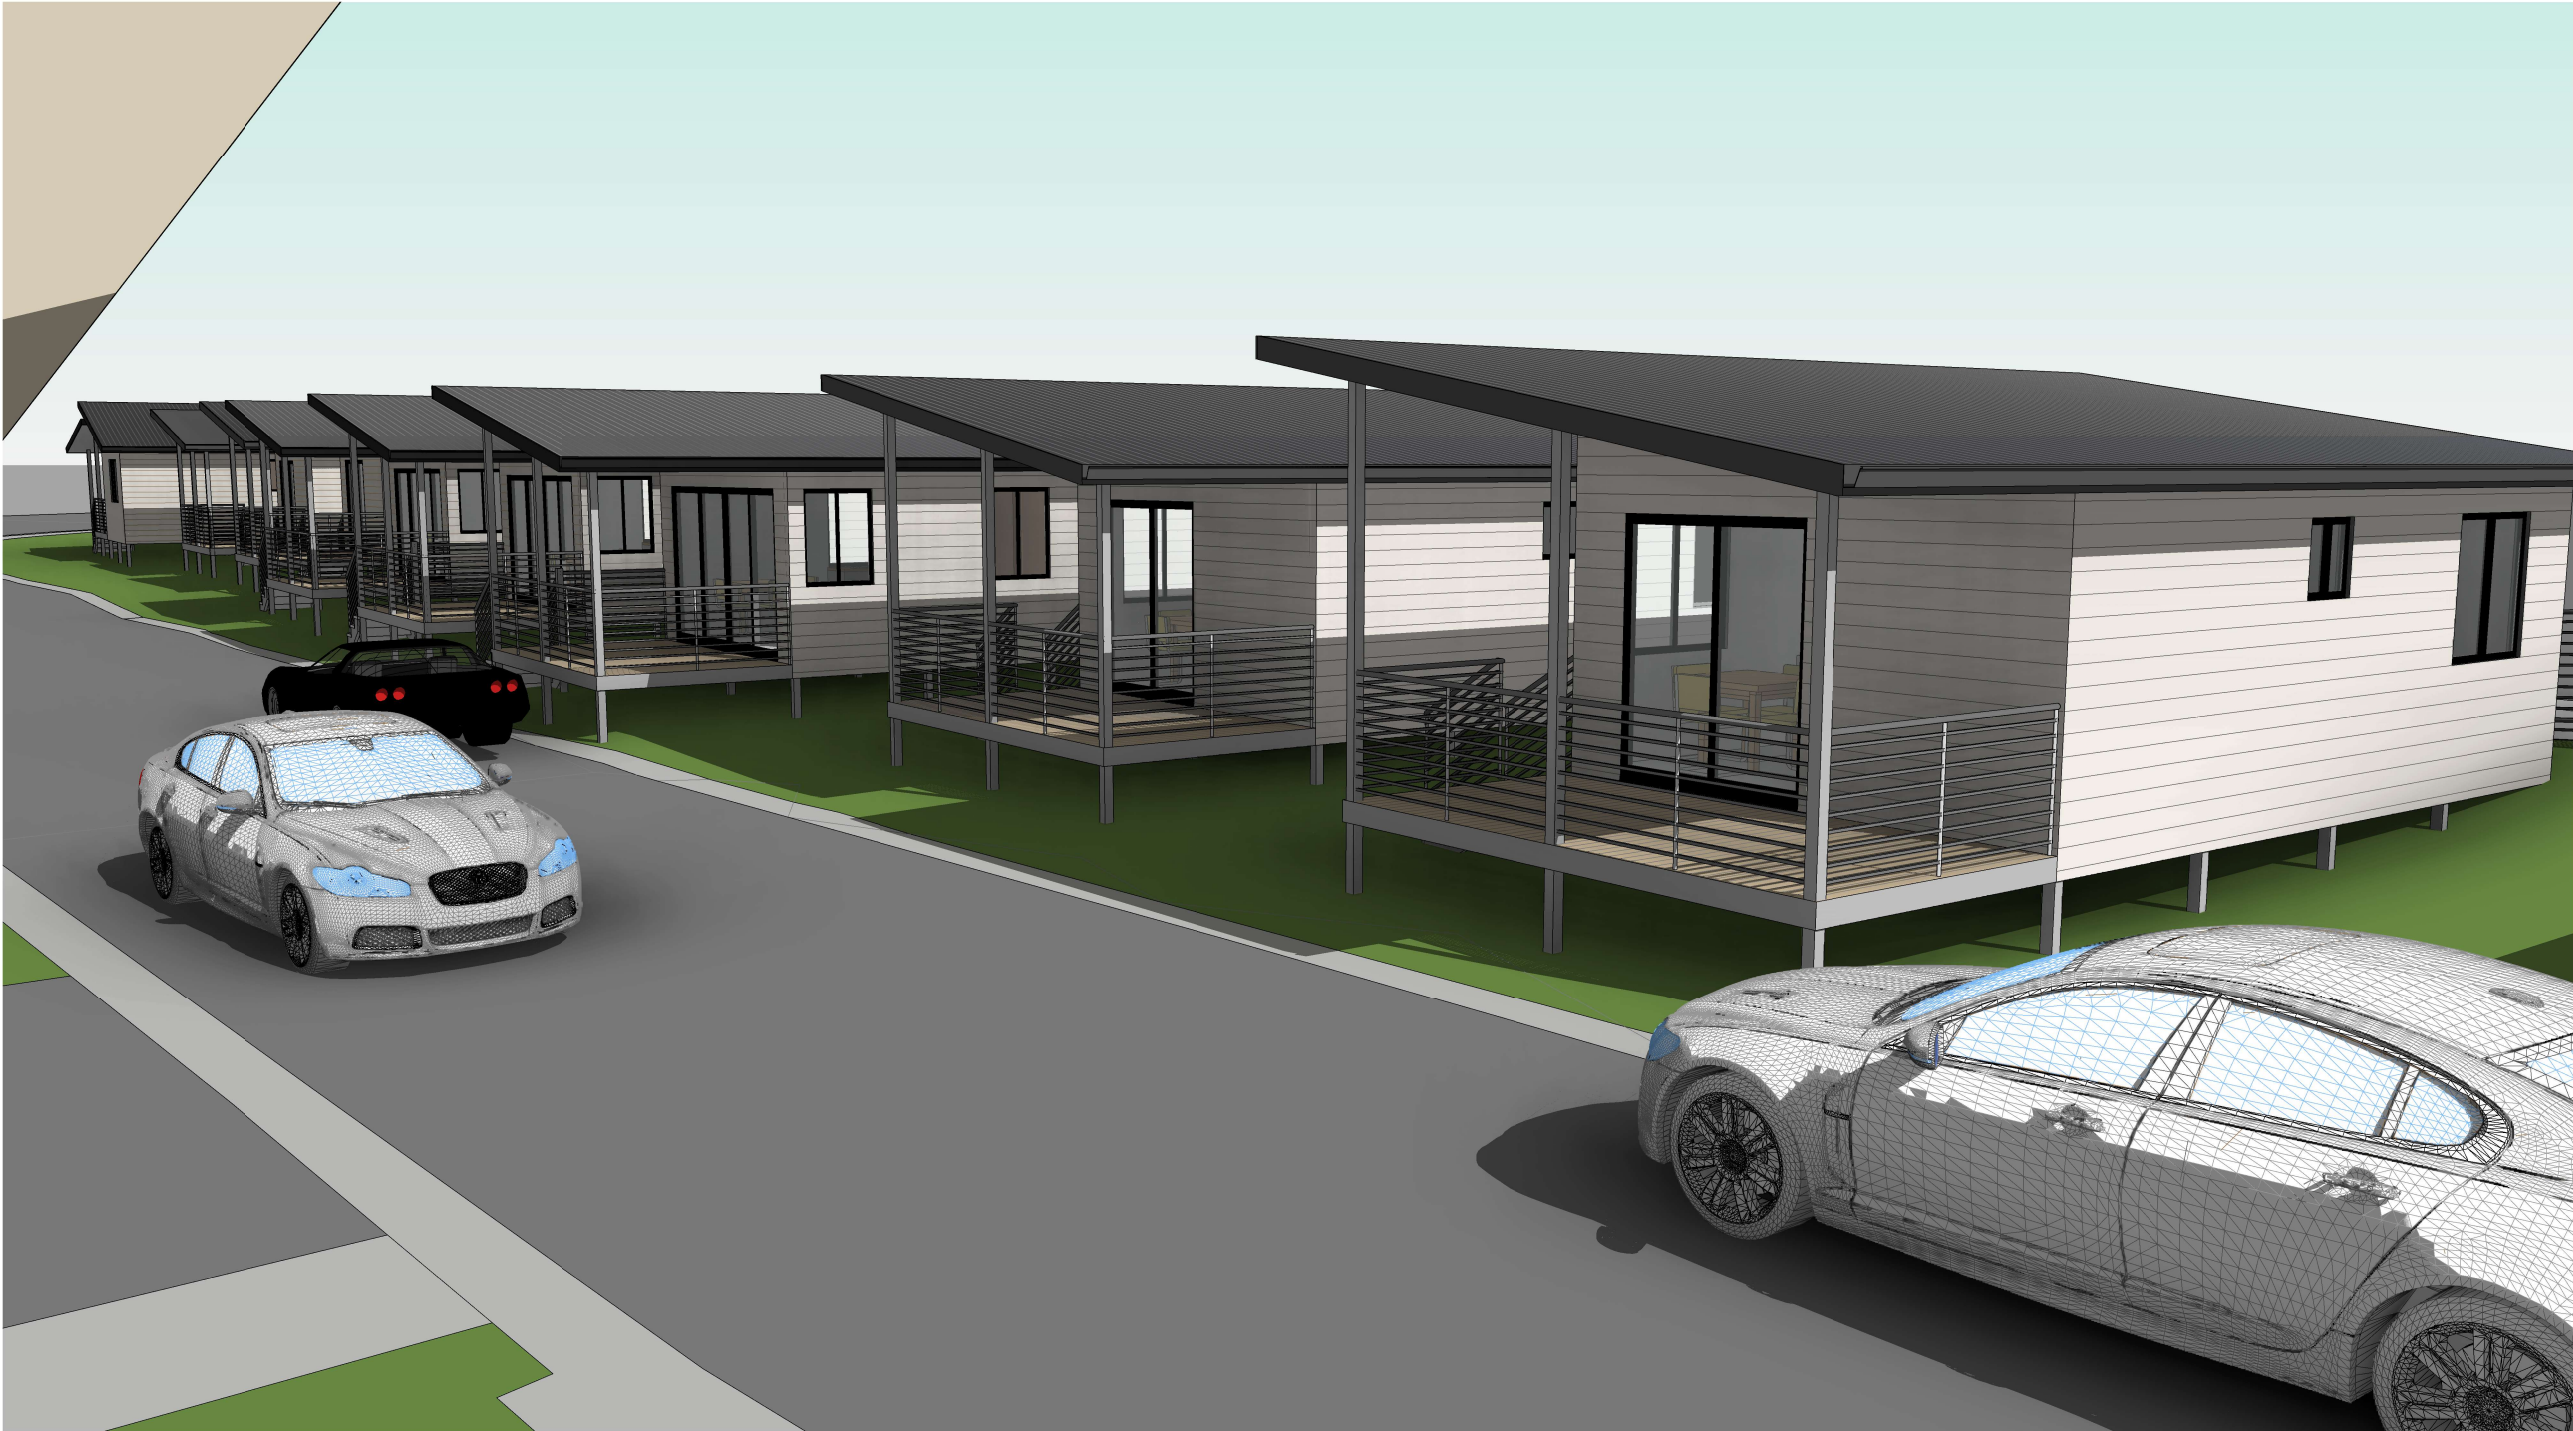

**Green Frog
Design & Drafting Pty Ltd**
ABN 71641675621
Email: chris@greenfrogstudio.com.au
PHONE 0413 107 721
www.greenfrogstudio.com.au



NOTES

Site setout, Ground levels, finished floor levels site works are indicative only & should be set out by a registered suveyor & varified on site prior to construction.

All dimensions are to be checked with existing & proposed site conditons

Writtren dimensions to be taken in preference to scaled.

No variation to these plans are to be made with out approval from the building designer

It is the responsibilty of the builder & all trades involved to ensure that all work complies with the relevant BCA requirements ans Australian Standards.

Builder is responsible for confirming any requirments from the Basix, BAL assesment & build to the required standard.

No.	Description	Date

Crescent Head Holiday Park - Cabins

Pacific St., Crescent Head NSW

AREA 3 PERSPECTIVE

Project number	-
Date	13/02/24
Drawn by	TA
Checked by	CB

A108

Scale

© Copyright

CONCEPT PLANS ONLY



CONCEPT PLANS ONLY

Green Frog
Design & Drafting Pty Ltd
ABN 71641675621
Email: chris@greenfrogstudio.com.au
PHONE 0413 107 721
www.greenfrogstudio.com.au



NOTES

Site setout, Ground levels, finished floor levels site works are indicative only & should be set out by a registered suveyor & varified on site prior to construction.

All dimensions are to be checked with existing & proposed site conditons

Writtern dimensions to be taken in preference to scaled.

No variation to these plans are to be made with out approval from the building designer

It is the responsibly of the builder & all trades involved to ensure that all work complies with the relevant BCA requirements ans Australian Standards.

Builder is responsible for confirming any requirments from the Basix, BAL assesment & build to the required standard.

No.	Description	Date

Crescent Head Holiday Park - Cabins

Pacific St., Crescent Head NSW

AREA 4 PERSPECTIVE

Project number	-
Date	13/02/24
Drawn by	TA
Checked by	CB

A109

Scale

© Copyright



CONCEPT PLANS ONLY

Green Frog
Design & Drafting Pty Ltd
ABN 71641675621
Email: chris@greenfrogstudio.com.au
PHONE 0413 107 721
www.greenfrogstudio.com.au



NOTES

Site setout, Ground levels, finished floor levels site works are indicative only & should be set out by a registered suveyor & varified on site prior to construction.

All dimensions are to be checked with existing & proposed site conditions

Writtern dimensions to be taken in preference to scaled.

No variation to these plans are to be made with out approval from the building designer

It is the responsibilty of the builder & all trades involved to ensure that all work complies with the relevant BCA requirements ans Australian Standards.

Builder is responsible for confirming any requirements from the Basix, BAL assesment & build to the required standard.

No.	Description	Date

Crescent Head Holiday Park - Cabins

Pacific St., Crescent Head NSW

AREA 5 PERSPECTIVE

Project number	-
Date	13/02/24
Drawn by	TA
Checked by	CB

A110

Scale

© Copyright



CONCEPT PLANS ONLY

**Green Frog
Design & Drafting Pty Ltd**
ABN 71641675621
Email: chris@greenfrogstudio.com.au
PHONE 0413 107 721
www.greenfrogstudio.com.au



NOTES

Site setout, Ground levels, finished floor levels site works are indicative only & should be set out by a registered suveyor & varified on site prior to construction.

All dimensions are to be checked with existing & proposed site conditions

Writtern dimensions to be taken in preference to scaled.

No variation to these plans are to be made with out approval from the building designer

It is the responsibilty of the builder & all trades involved to ensure that all work complies with the relevant BCA requirements ans Australian Standards.

Builder is responsible for confirming any requirements from the Basix, BAL assesment & build to the required standard.

No.	Description	Date

Crescent Head Holiday Park - Cabins

Pacific St., Crescent Head NSW

AREA 8 PERSPECTIVE

Project number -

Date 13/02/24

Drawn by TA

Checked by CB

A111

Scale

© Copyright



CONCEPT PLANS ONLY

Green Frog
Design & Drafting Pty Ltd
ABN 71641675621
Email: chris@greenfrogstudio.com.au
PHONE 0413 107 721
www.greenfrogstudio.com.au



NOTES

Site setout, Ground levels, finished floor levels site works are indicative only & should be set out by a registered suveyor & varified on site prior to construction.

All dimensions are to be checked with existing & proposed site conditons

Writtern dimensions to be taken in preference to scaled.

No variation to these plans are to be made with out approval from the building designer

It is the responsibilty of the builder & all trades involved to ensure that all work complies with the relevant BCA requirements ans Australian Standards.

Builder is responsible for confirming any requirments from the Basix, BAL assesment & build to the required standard.

No.	Description	Date

Crescent Head Holiday Park - Cabins

Pacific St., Crescent Head NSW

SITE PERSPECTIVE

Project number -
Date 13/02/24
Drawn by TA
Checked by CB

A112

Scale

Copyright



CONCEPT PLANS ONLY

**Green Frog
Design & Drafting Pty Ltd**
ABN 71641675621
Email: chris@greenfrogstudio.com.au
PHONE 0413 107 721
www.greenfrogstudio.com.au



NOTES

Site setout, Ground levels, finished floor levels site works are indicative only & should be set out by a registered suveyor & varified on site prior to construction.

All dimensions are to be checked with existing & proposed site conditons

Writtern dimensions to be taken in preference to scaled.

No variation to these plans are to be made with out approval from the building designer

It is the responsibly of the builder & all trades involved to ensure that all work complies with the relevant BCA requirements ans Australian Standards.

Builder is responsible for confirming any requirments from the Basix, BAL assesment & build to the required standard.

No.	Description	Date

**Crescent Head Holiday Park -
Cabins**

Pacific St., Crescent Head NSW

SITE PERSPECTIVE

Project number	-
Date	13/02/24
Drawn by	TA
Checked by	CB

A113

Scale

© Copyright