

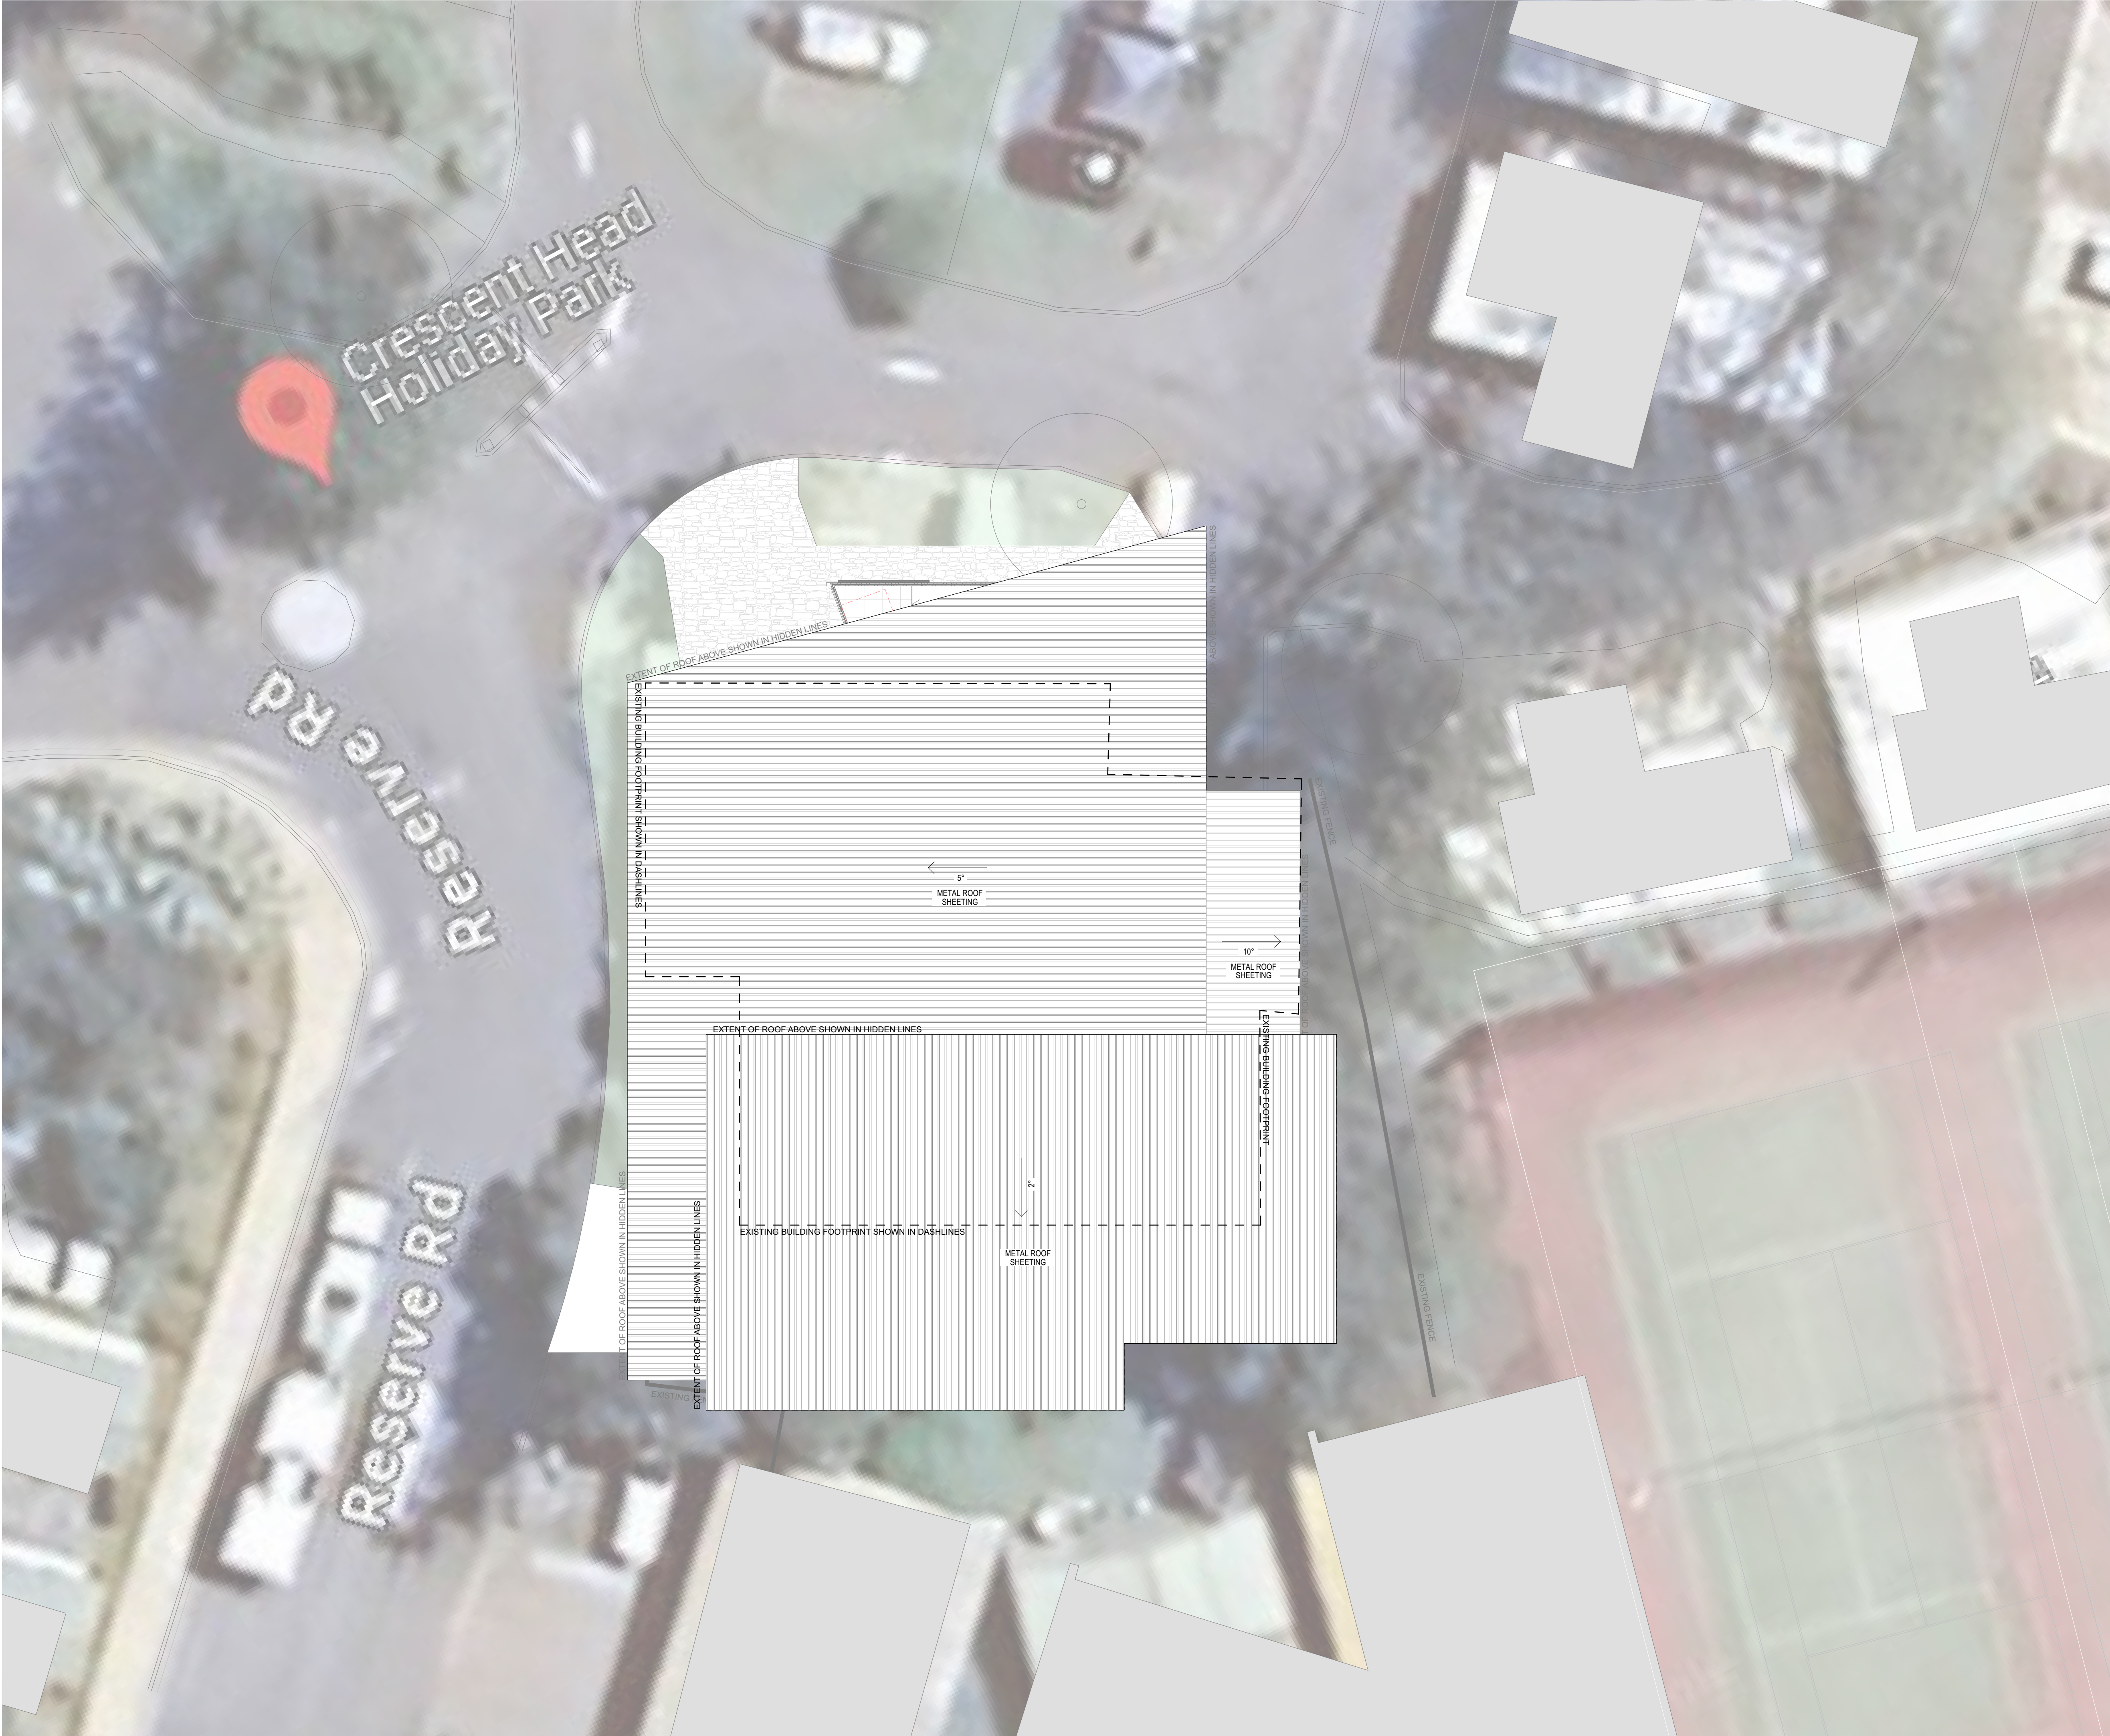


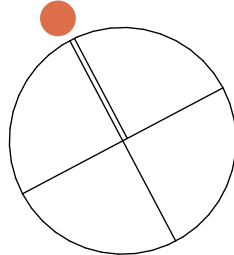

|    |         |          |                  |
|----|---------|----------|------------------|
| NA | NA      | 00000000 | Work in progress |
| No | Initial | DATE     | REVISION DETAILS |

 

CLIENT  
**Kempsey Shire Council**  
22 Tozer Street West Kempsey NSW 2440

PROJECT  
**CRESCENT HEAD HOLIDAY PARK  
RECEPTION & MANAGER'S RESIDENCE**

DRAWING TITLE  
**SITE PLAN**

|               |            |            |         |          |  |
|---------------|------------|------------|---------|----------|--|
| PROJECT No    |            | DRAWING No |         | REVISION |  |
| 23059         |            | DA0501     |         |          |  |
| DRAWING SCALE | SHEET SIZE | DRAWN      | CHECKED | DATE     |  |
| As Shown      | A1         | xx         | ZZ      |          |  |

ARCHITECT  
Gardner Wetherill Assoc.  
Suite 2.01 Level 2  
460 Pacific Highway  
St Leonards NSW 2065

T. (02) 9929 6777  
E. design@gardnerwetherill.com.au  
ACCA 104-470-833  
Registered Architects - T. (02) 9929 6777  
(Reg No: NSW 46465 - Vic 20239 - Qld 6234 - ACT 2809)

