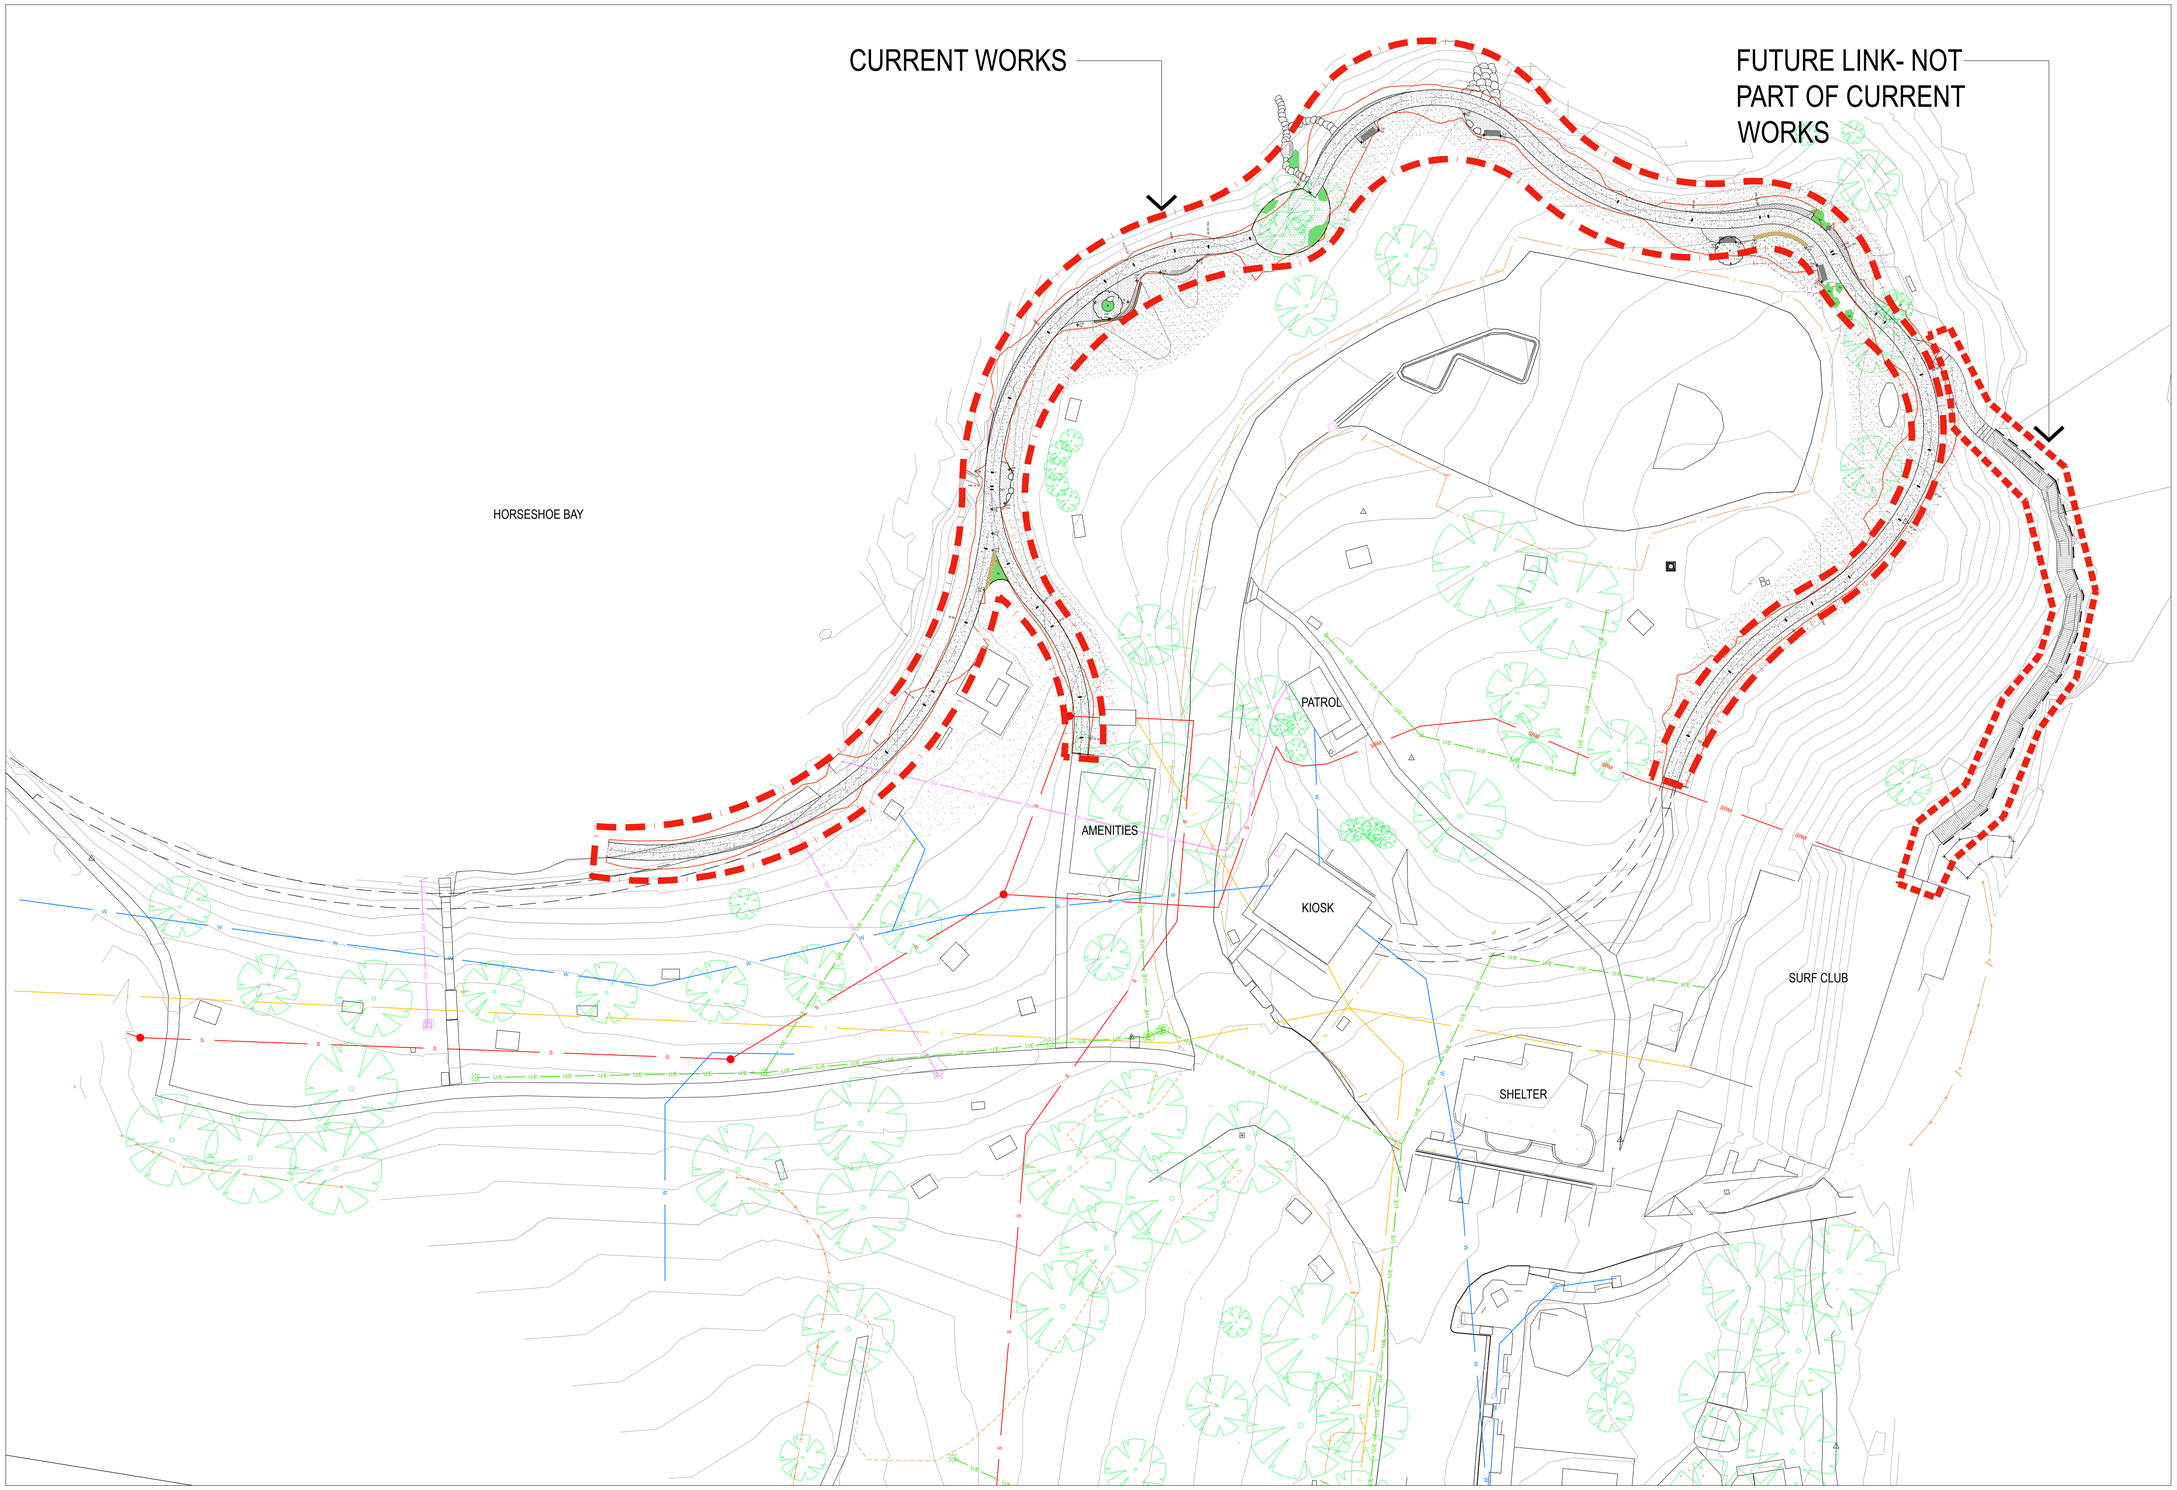


KEY

- 125mm THICK REINFORCED CONCRETE HARDSTAND. CONCRETE FINISH TYPE 1
- 125mm THICK REINFORCED CONCRETE HARDSTAND. CONCRETE TYPE 3
- CONCRETE PATH SEATING EDGE/ EDGE THICKENING. CONCRETE FINISH TYPE 2
- CONCRETE SEATING WALL (420MM WIDE)
- CONCRETE WALL (200MM WIDE TOP EDGE)
- BALUSTRADE
- BOARDWALK- TIMBER
- COMPRESSED GRAVEL HARDSTAND
- TURF AREA
- PA — PLANTING AREA
- ROCK STEPPING PATH
- TIMBER SEAT AS SPECIFIED
- CUSTOM TIMBER SEAT
- EXISTING TREE TO BE RETAINED
- TREE PLANTING
- GARDEN EDGE

EXISTING SERVICES

- SEWER
- WATER
- STORMWATER
- COMMUNICATIONS
- UNDERGROUND POWER

NOTE:
EXISTING SURVEYED CONTOURS SHOWN

SURVEY PROVIDED BY KEMPSEY SHIRE COUNCIL.

PLUMMER & SMITH
landscape architecture / art / design

project
HORSESHOE BAY
COASTAL WALKWAY EXTENSION
SOUTH WEST ROCKS, NSW, 2431

client
KEMPSEY SHIRE COUNCIL

drawing title
SITE PLAN / KEY PLAN

scale: 1:400 @ A1