© 2019 All rights reserved. No part of this plan may be reproduced, stored in a retrieval system or transmitted in any form or by any means electronic, mechanical, photocopying, recording or otherwise without the written permission of Integrated Site Design Pty Ltd


3 / 181 - 183 River St, Ballina, NSW, 2478
e : admin@integratedsitedesign.com.au
t : 0437 458 490
w : www.integratedsitedesign.com.au









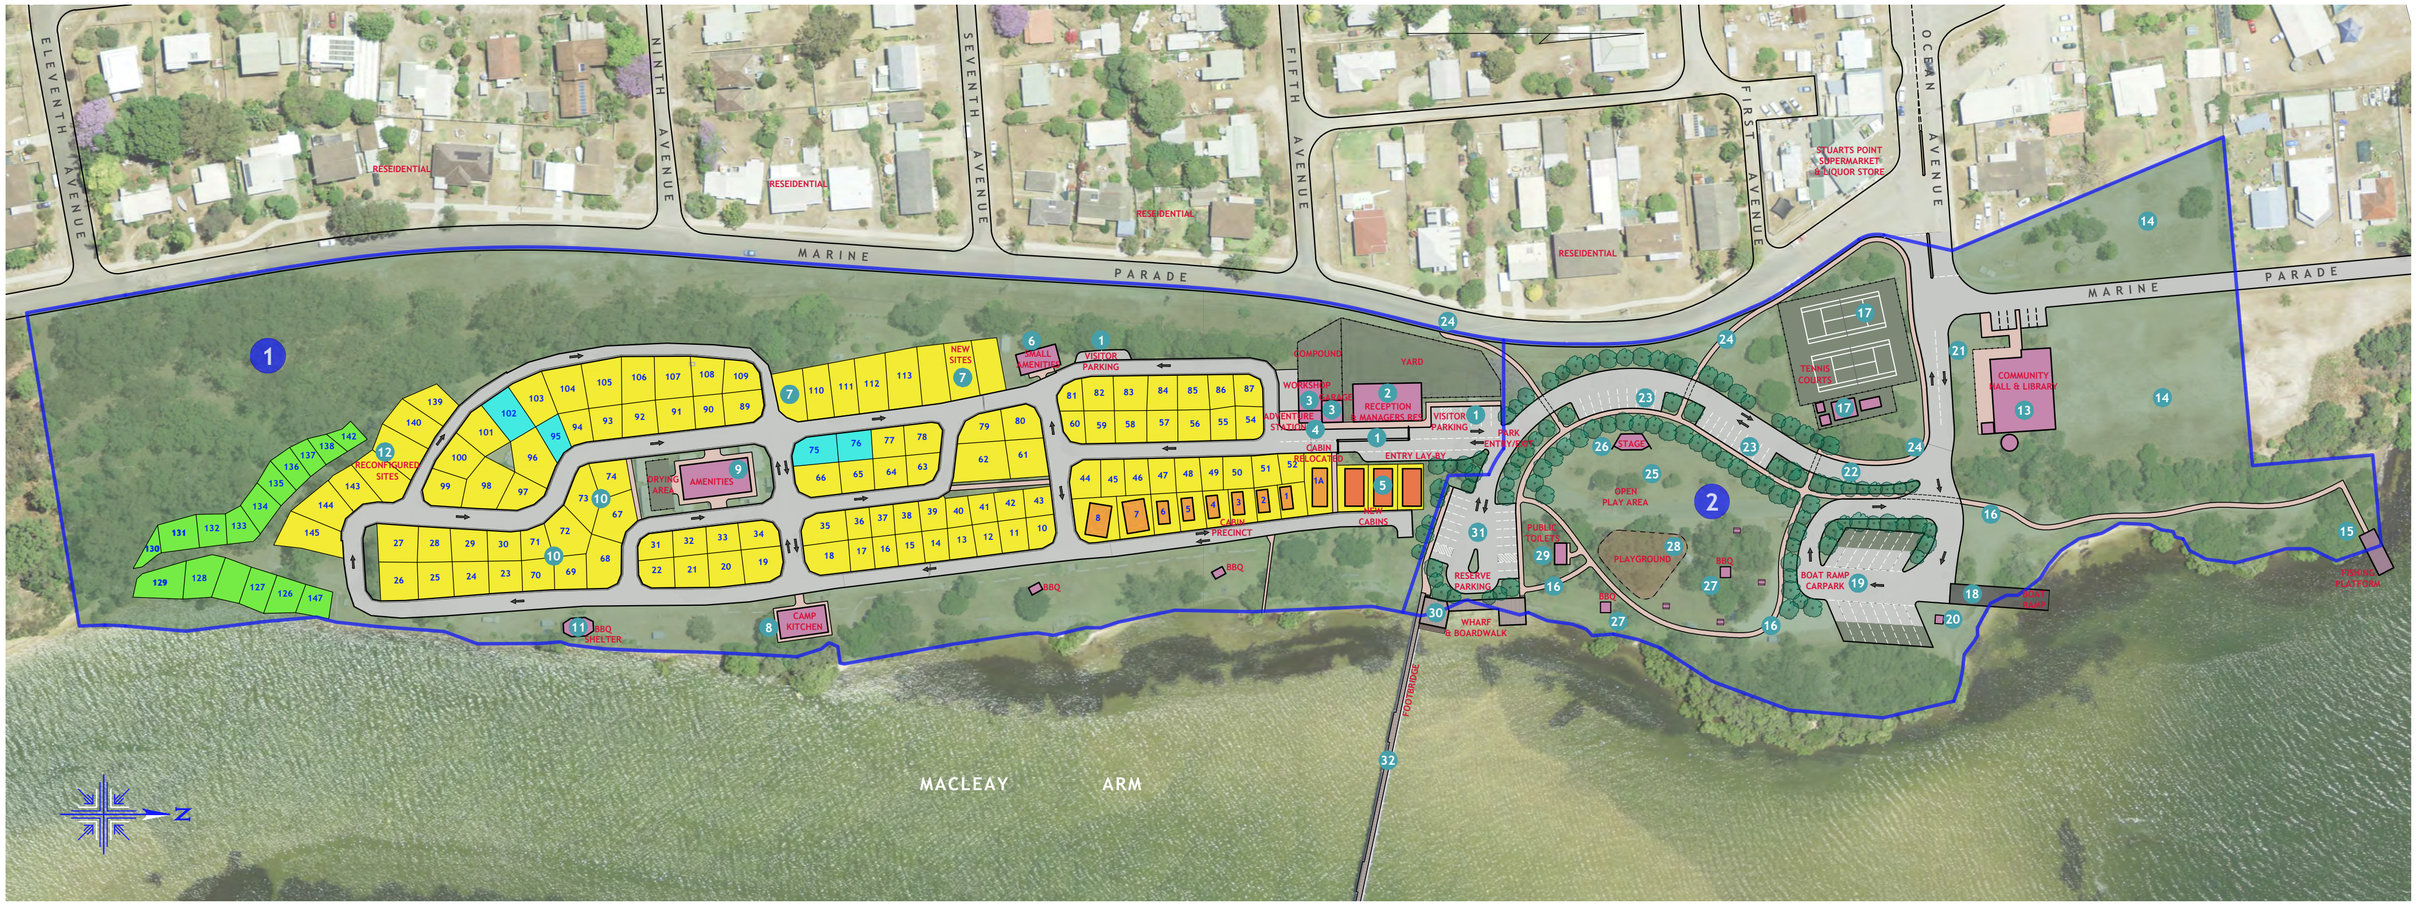

1 STUARTS POINT HOLIDAY PARK:

1. NEW HOLIDAY PARK ENTRY & VISITOR CAR PARKING
2. NEW RECEPTION & MANAGERS RESIDENCE
3. NEW GARAGE, MAINTENANCE SHED & COMPOUND
4. 'ADVENTURE STATION' FOR RECREATION EQUIPMENT HIRE
5. 3 NEW FORESHORE CABINS (2 ACCESSIBLE)
6. NEW SMALL AMENITY BUILDING FOR NORTHERN PRECINCT
7. CREATE 4 NEW SHORT-TERM SITES
8. NEW RIVERFRONT CAMP KITCHEN
9. NEW MAIN AMENITY BUILDING, LAUNDRY & DRYING AREA
10. 8 NEW SHORT-TERM SITES ON OLD AMENITY BUILDING AREA
11. UPGRADE EXISTING BBQ SHELTER
12. RECONFIGURE CAMP SITES TO CREATE 7 SHORT-TERM SITES

IMPORTANT NOTE:
THIS PLAN IS BASED UPON CURRENT SURVEY DATA. BUT ANY PROPOSED IMPROVEMENTS ARE NOT AND ARE APPROXIMATED ONLY.

SITE ALLOCATION:

4	LONG-TERM SITES
12	SHORT-TERM SITES (CABINS)
110	SHORT-TERM SITES
16	CAMP SITES
142	TOTAL SITES

2 STUARTS POINT RESERVE:

13. COMMUNITY HALL & LIBRARY
14. PUBLIC RESERVE FOR FUTURE COMMUNITY FACILITIES
15. FISHING/VIEWING PLATFORM
16. PUBLIC FORESHORE PATHWAYS
17. TENNIS COURTS AND SHELTER
18. NEW 2-LANE BOAT RAMP
19. 15 CAR & TRAILER PARKING SPACES
20. RELOCATED FISH CLEANING TABLE
21. CARAVAN PARK GATEWAY SIGNAGE REMOVED
22. NEW ACCESS ROAD TO FOOTBRIDGE CAR PARK
23. ADDITIONAL CARPARKING FOR DAY USE RESERVE
24. PEDESTRIAN PATHS CONNECTING TO VILLAGE SHOPS
25. OPEN PLAY AREA
26. OUTDOOR STAGE
27. NEW PICNIC & BBQ SHELTERS
28. NEW CHILDRENS PLAYGROUND
29. NEW PUBLIC TOILETS
30. NEW PUBLIC WHARF & BOARDWALK
31. NEW CAR PARKING AT FOOTBRIDGE (16 SPACES)
32. EXISTING FOOTBRIDGE

DRG TITLE: PROPOSED DEVELOPMENT PLAN

0m 25m 50m 75m 100m 125m

JOB NAME: STUARTS POINT RESERVE & HOLIDAY PARK

CLIENT: KEMPSEY COUNCIL JOB No: 19.02

DATE: MAR 2019 A2 SCALE: 1.1300

INTEGRATED Site Design
PLANNING • DESIGN • MARKETING • MANAGEMENT

DRG No: SP-01