




Elevation

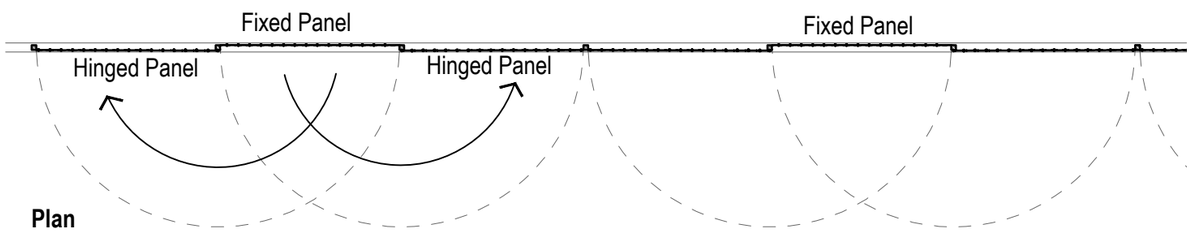


Plan
Closed fence 1:100 @ A3

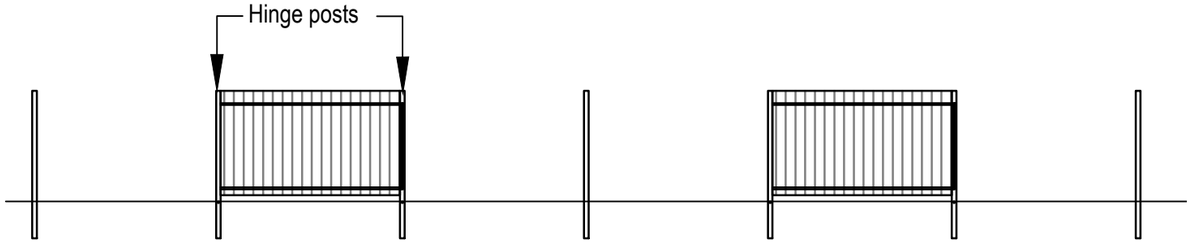

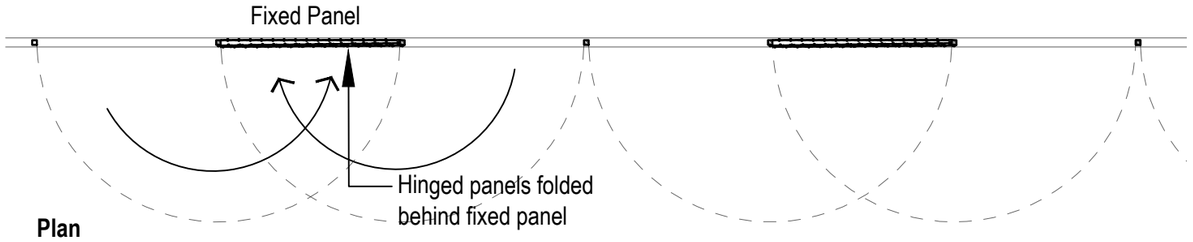

Plan
Open fence 1:100 @ A3

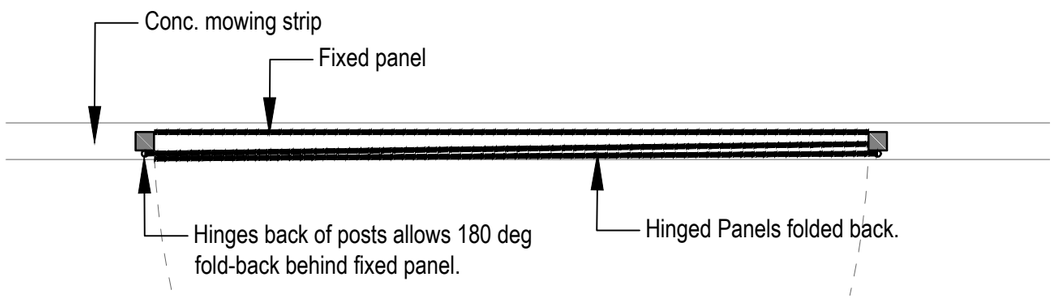

Open fence fold-back detail 1:20 @ A3

NOTES:

- Hinge posts will need to be full height, to support gates.
- Intermediate or closed gate posts, can be shorter (bollard height) to keep the access more visually open.
- Post shown are 3.0m approx centres as a proposed maximum, which can be reduced as desired.
- Fence is shown as 1.8m high and envisaged as a black palisade style fence, for low visual impact.

www.dialbeforeyoudig.com.au
DIAL1100 BEFORE YOU DIG

Do Not Scale from Drawings.

Verify all dimensions and levels on site and report discrepancies before carrying out works.

This Drawing / Plan is Copyright and must not be used or reproduced, wholly or in part, without the written permission of Rupert G.H. Milne Home, Registered Landscape Architect.

PRELIMINARY for discussion purposes only: 16/5/2022

South West Rocks High Performance Centre.
Preliminary Closeable Fence Concept

For;
Kempsey Shire Council, PO Box 3074, West Kempsey,
C/- Xypher Sport & Leisure

By;
Rupert G.H. Milne Home, Landscape Consulting;
B. App. Sc. Landscape Design, RLA, AILA
Milnegunya, 174 Mungay Creek Rd. Willawarrin, NSW 2440.
p. 0265 671384 e. rupla@harboursat.com.au w. rupla.com.au

Scale 1 : 100 @ A3 | Date: 16/5/2022 | File No: 2113
Designed: RMH | Drawn: RMH | Drawing: 6 of 6 - A1