


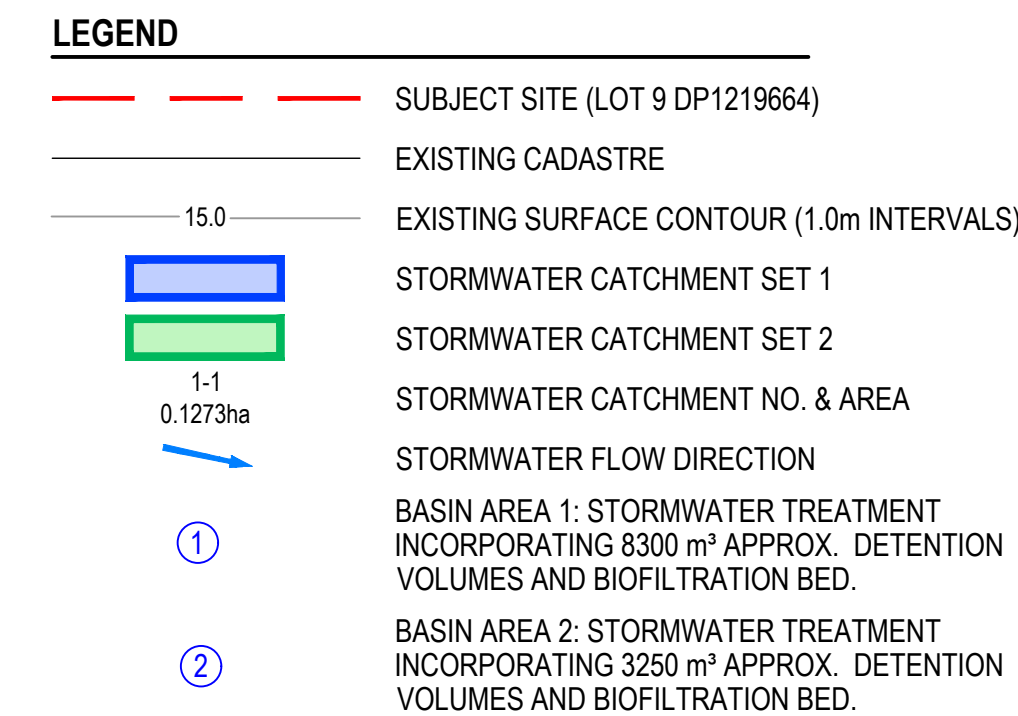

NOTES

1. REFER TO SHEET 02 FOR STORMWATER BASIN DETAIL.

NOT TO BE USED FOR CONSTRUCTION UNLESS CONSTRUCTION CERTIFICATE ISSUED FOR THE WORKS



**Look up
and live**

For safety tips visit
essentialenergy.com.au/safety
or in an emergency call
13 20 80

**essential
energy**

**BEFORE
YOU DIG**
www.byda.com.au

THIS DRAWING INCLUDES INFORMATION IN COLOUR. IF YOU HAVE A BLACK AND WHITE COPY YOU DON'T HAVE ALL THE INFORMATION. THIS NOTE IS COLOURED RED.

ORIGIN OF LEVELS: PM 73699 RL 20.87AHD (SCIMS 11.03.2021)

King & Campbell Pty Ltd
www.kingcampbell.com.au
A: PO Box 243 Port Macquarie NSW 2444
T: 02 6586 2555
F: 02 6583 4064
E: info@kingcampbell.com.au

[illegible]

DATUM: AHD


SCALE: 1:1500 @ A1
(1:3000 @ A3)

NOTE: DO NOT SCALE OFF DRAWINGS. USE FIGURED DIMENSIONS ONLY. REPORT ANY DISCREPANCIES TO THE AUTHOR. THIS DRAWING, BEING THE PROPERTY OF KING & CAMPBELL PTY LTD, IS PROTECTED BY COPYRIGHT AND MUST NOT BE USED, REPRODUCED OR COPIED WHOLLY, OR IN PART WITHOUT THE WRITTEN PERMISSION OF KING & CAMPBELL PTY LTD.

NOMINATED ARCHITECT: NIGEL SWIFT - NSW ARB NO 7025 / QLD ARB NO 395

PROJECT NO:	6584
DA NO.:	-
DESIGNED BY:	DAT / CJC
DRAWN BY:	SMN
CHECKED BY:	CJC
DATE CREATED:	MAY 2022

DRAWING TITLE:	STORMWATER CATCHMENT PLAN				A1
PROJECT:	PREPARATION OF PLANNING PROPOSAL FOR RESIDENTIAL SUBDIVISION LOT 9 DP1219664, 157 ARAKON ROAD, SOUTH WEST ROCKS 2431 NSW				
CLIENT:	SAM, BARRY & MARGARET WALLS		DRAWING NO: 6584P_Base Plan	SHEET: 01 OF 02	REVISION: B

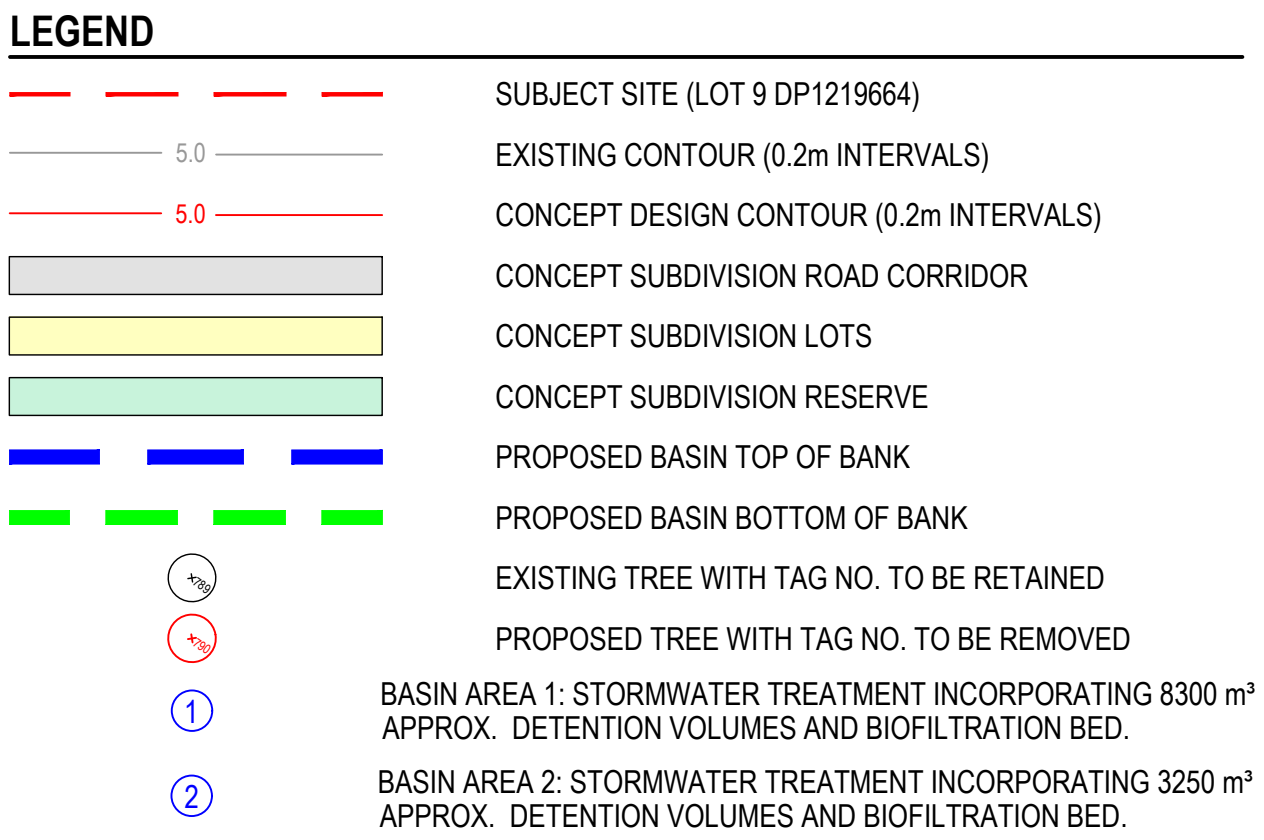

CAUTION

THIS CONCEPT SUBDIVISION LAYOUT PLAN HAS BEEN PREPARED FOR THE PURPOSE OF A REZONING PLANNING PROPOSAL. THE INFORMATION SHOWN HEREIN IS ONLY RELIABLE FOR THE ABOVE PURPOSE. IT SHOULD NOT THEREFORE BE USED FOR ANY OTHER PURPOSE WITHOUT VERIFICATION.

THIS DRAWING INCLUDES INFORMATION IN COLOUR. IF YOU HAVE A BLACK AND WHITE COPY YOU DON'T HAVE ALL THE INFORMATION. THIS NOTE IS COLOURED RED.

REV.	DATE	DESCRIPTION	BY
A	29.08.2023	ISSUED FOR INFORMATION	SMN
B	31.01.2024	ISSUED FOR INFORMATION	SMN

DATE: AHD SCALE: 1:800 @ A1
(1:1600 @ A3)



NOTE: DO NOT SCALE OFF DRAWINGS. USE FIGURED DIMENSIONS ONLY. REPORT ANY DISCREPANCIES TO THE AUTHOR. THIS DRAWING, BEING THE PROPERTY OF KING & CAMPBELL PTY LTD, IS PROTECTED BY COPYRIGHT AND MUST NOT BE USED, REPRODUCED OR COPIED WHOLLY, OR IN PART WITHOUT THE WRITTEN PERMISSION OF KING & CAMPBELL PTY LTD.

© King & Campbell Pty Ltd

NOMINATED ARCHITECT: NIGEL SWIFT - NSW ABN NO 7025 / QLD ABN NO 3957

PROJECT NO:	6584
DA NO.:	-
DESIGNED BY:	DAT / CJC
DRAWN BY:	SMN
CHECKED BY:	CJC
DATE CREATED:	MAY 2022

DRAWING TITLE:	STORMWATER BASIN DETAIL			A1
PROJECT:	PREPARATION OF PLANNING PROPOSAL FOR RESIDENTIAL SUBDIVISION LOT 9 DP1219664, 157 ARAKOOON ROAD, SOUTH WEST ROCKS 2431 NSW			
CLIENT:	SAM, BARRY & MARGARET WALLS	DRAWING NO:	SHEET:	REVISION:
		6584P_Base Plan	02 OF 02	B