




EXISTING LAND ZONING MAP

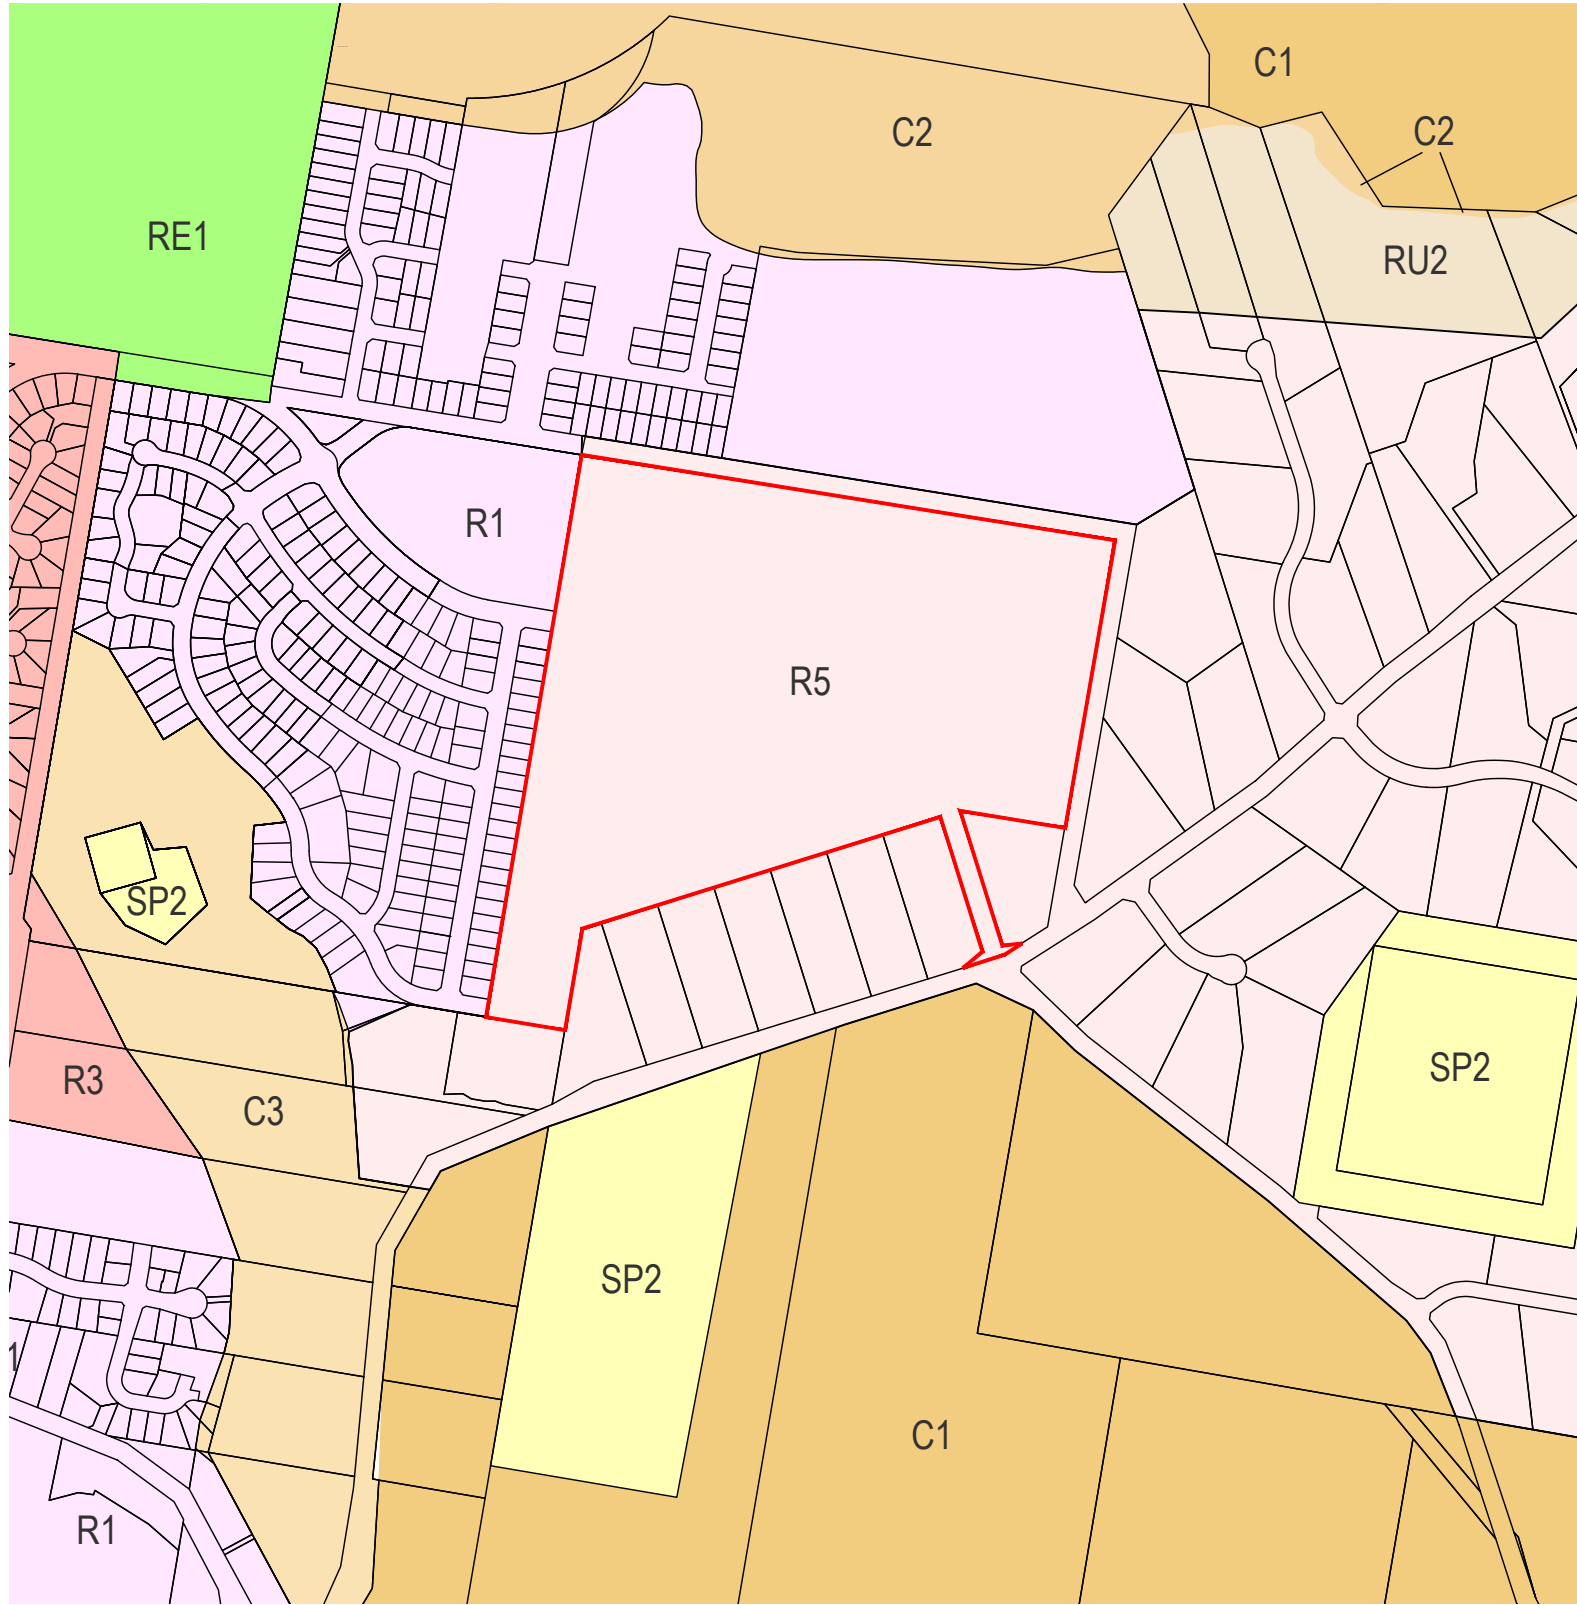


EXISTING LOT SIZE MAP

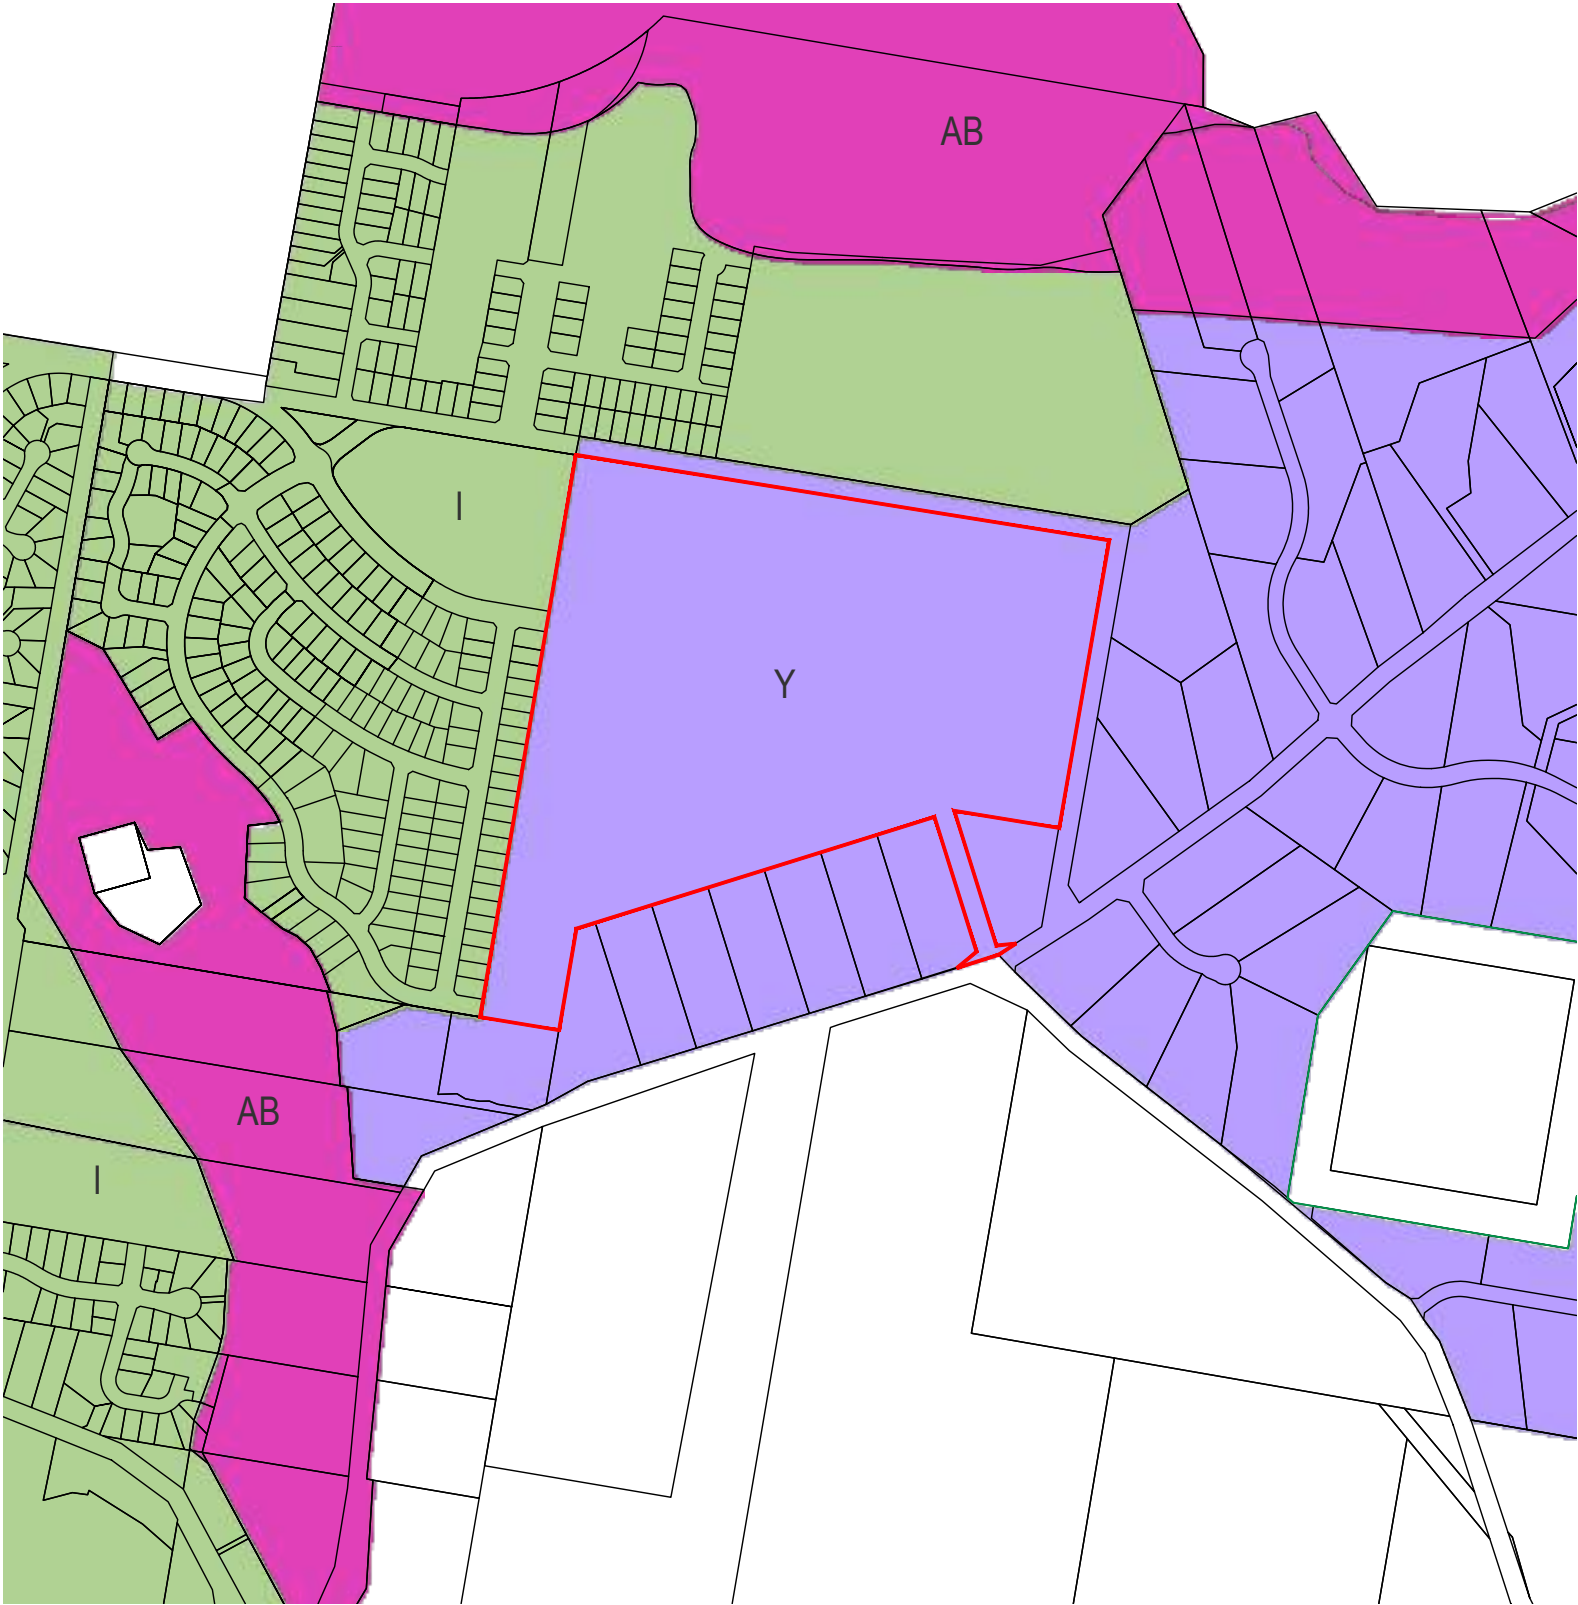


EXISTING HEIGHT OF BUILDINGS MAP

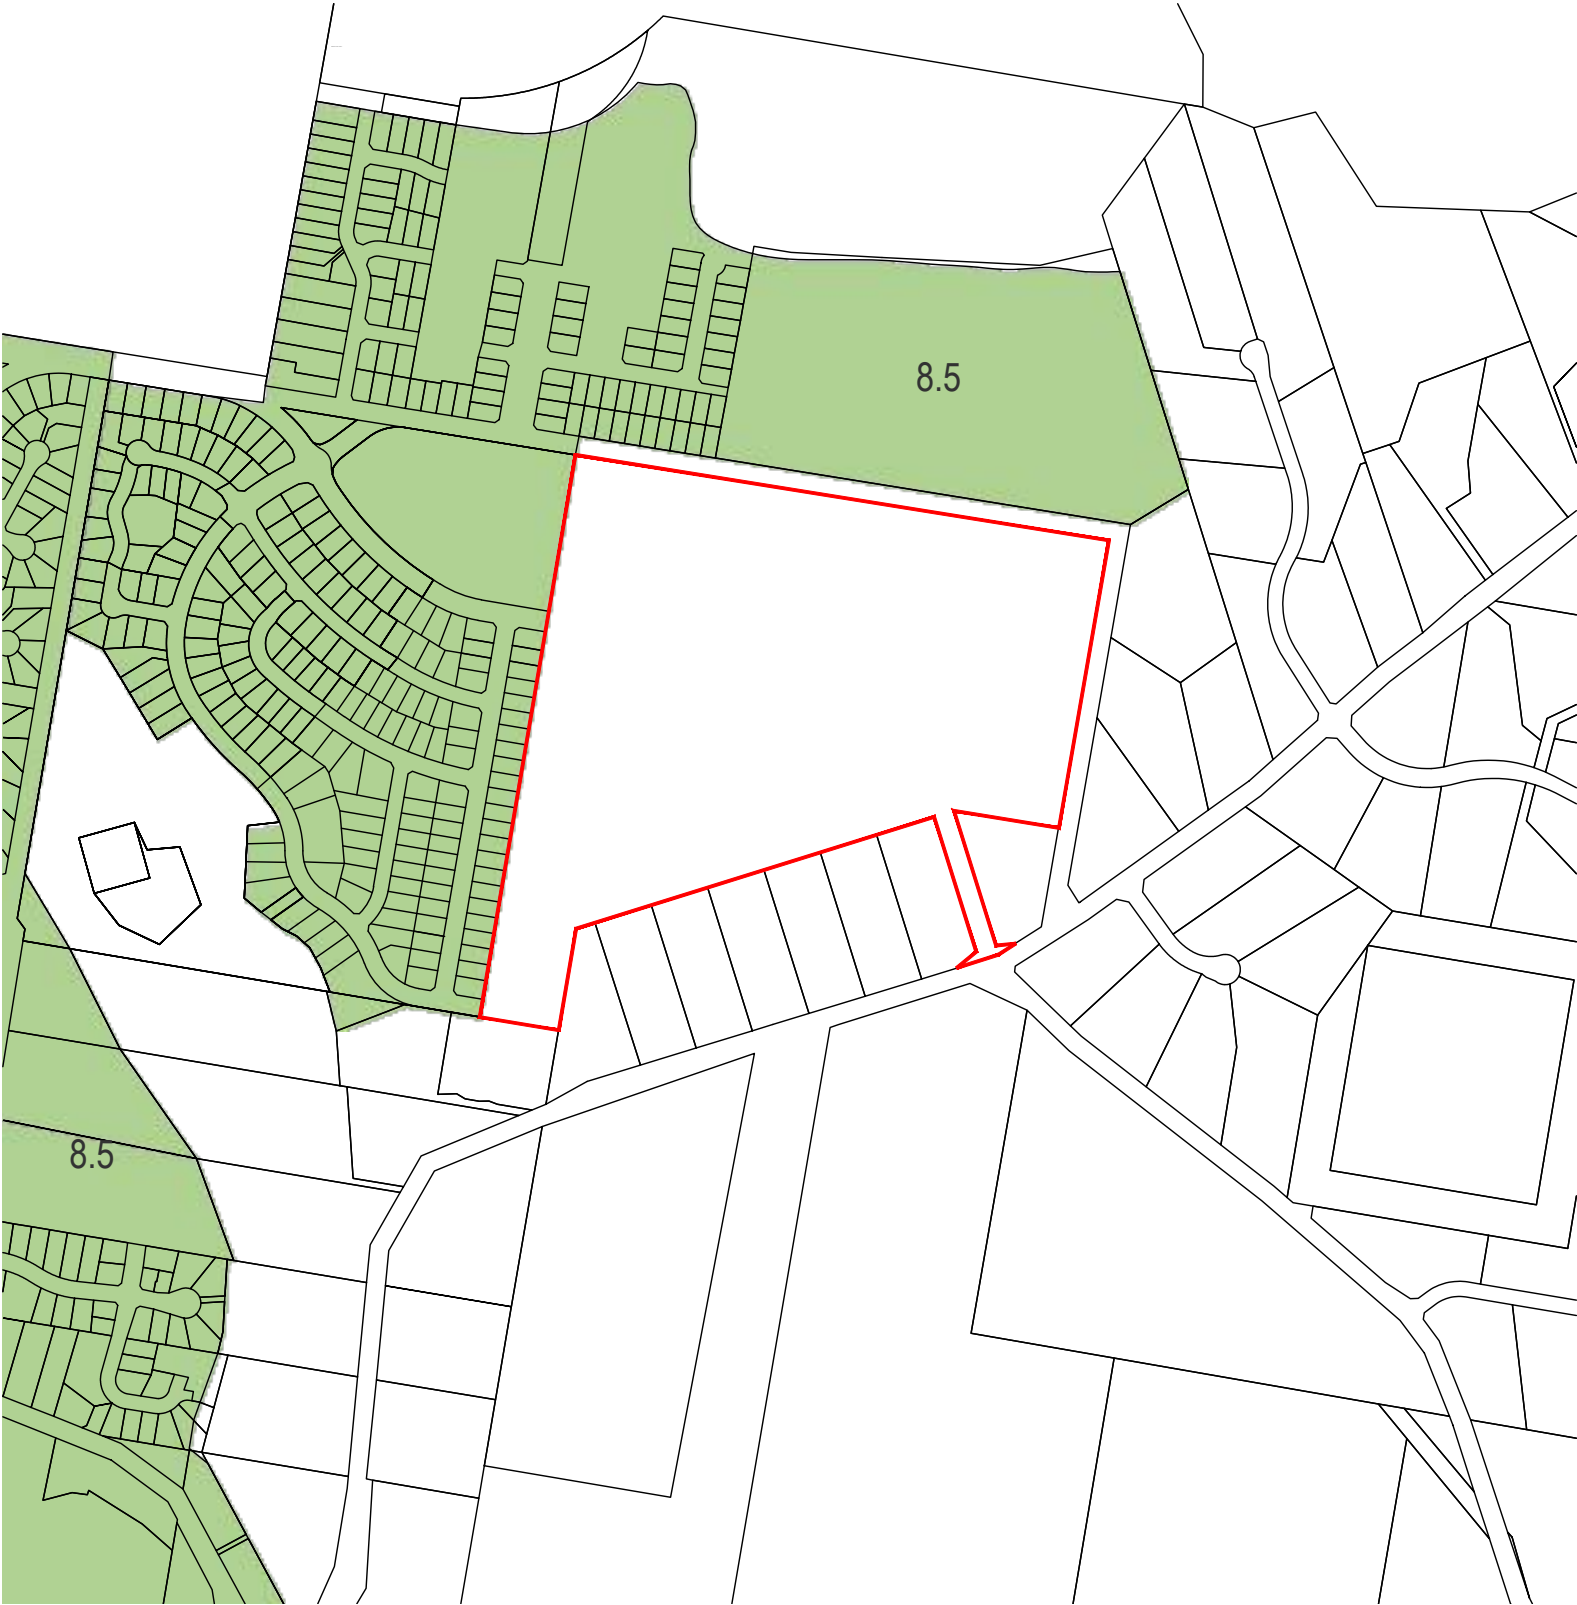

PROPOSED LAND ZONING MAP

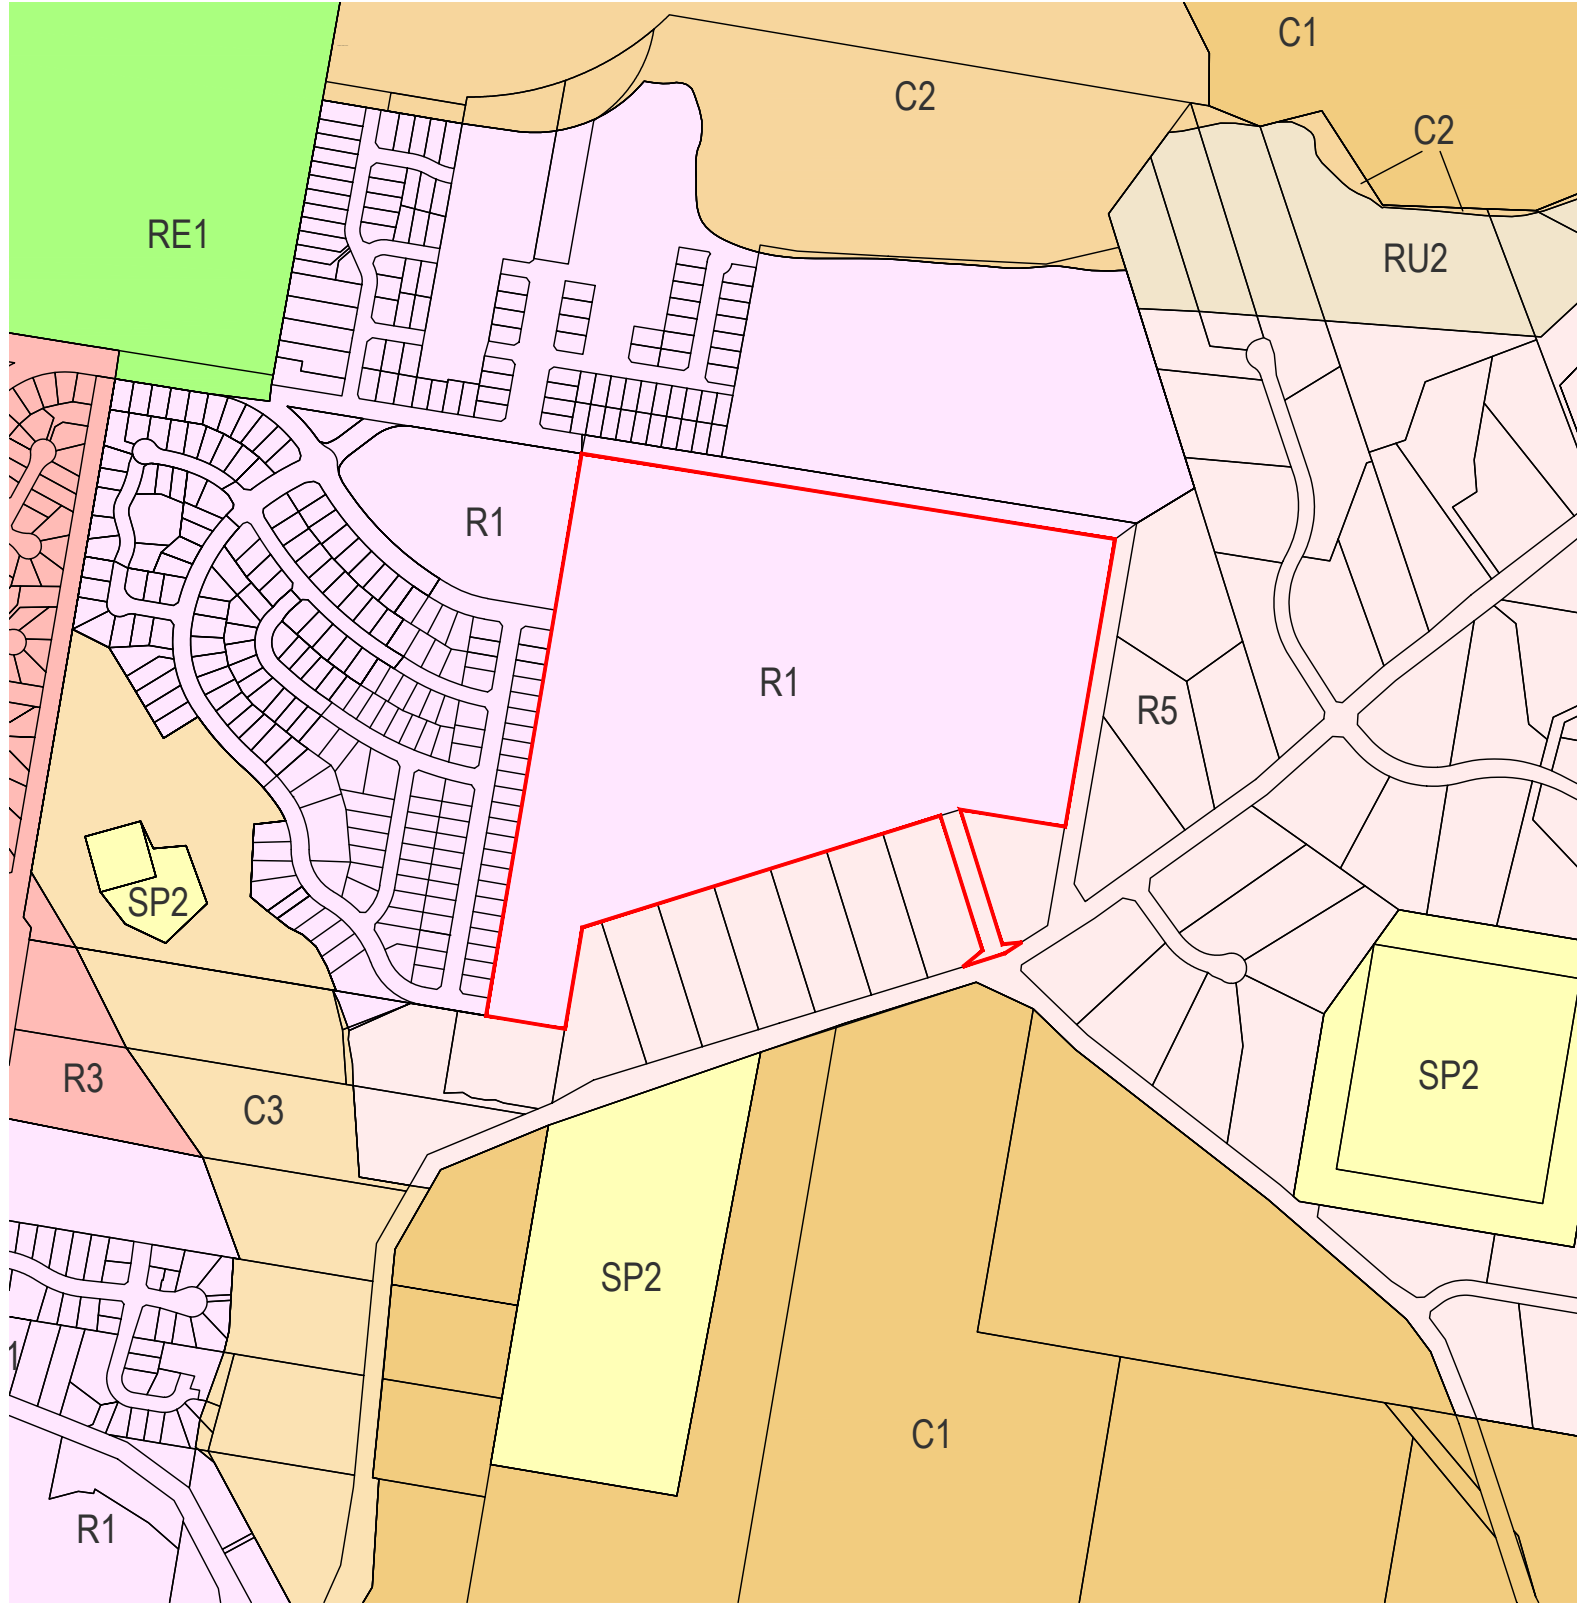

PROPOSED LOT SIZE MAP

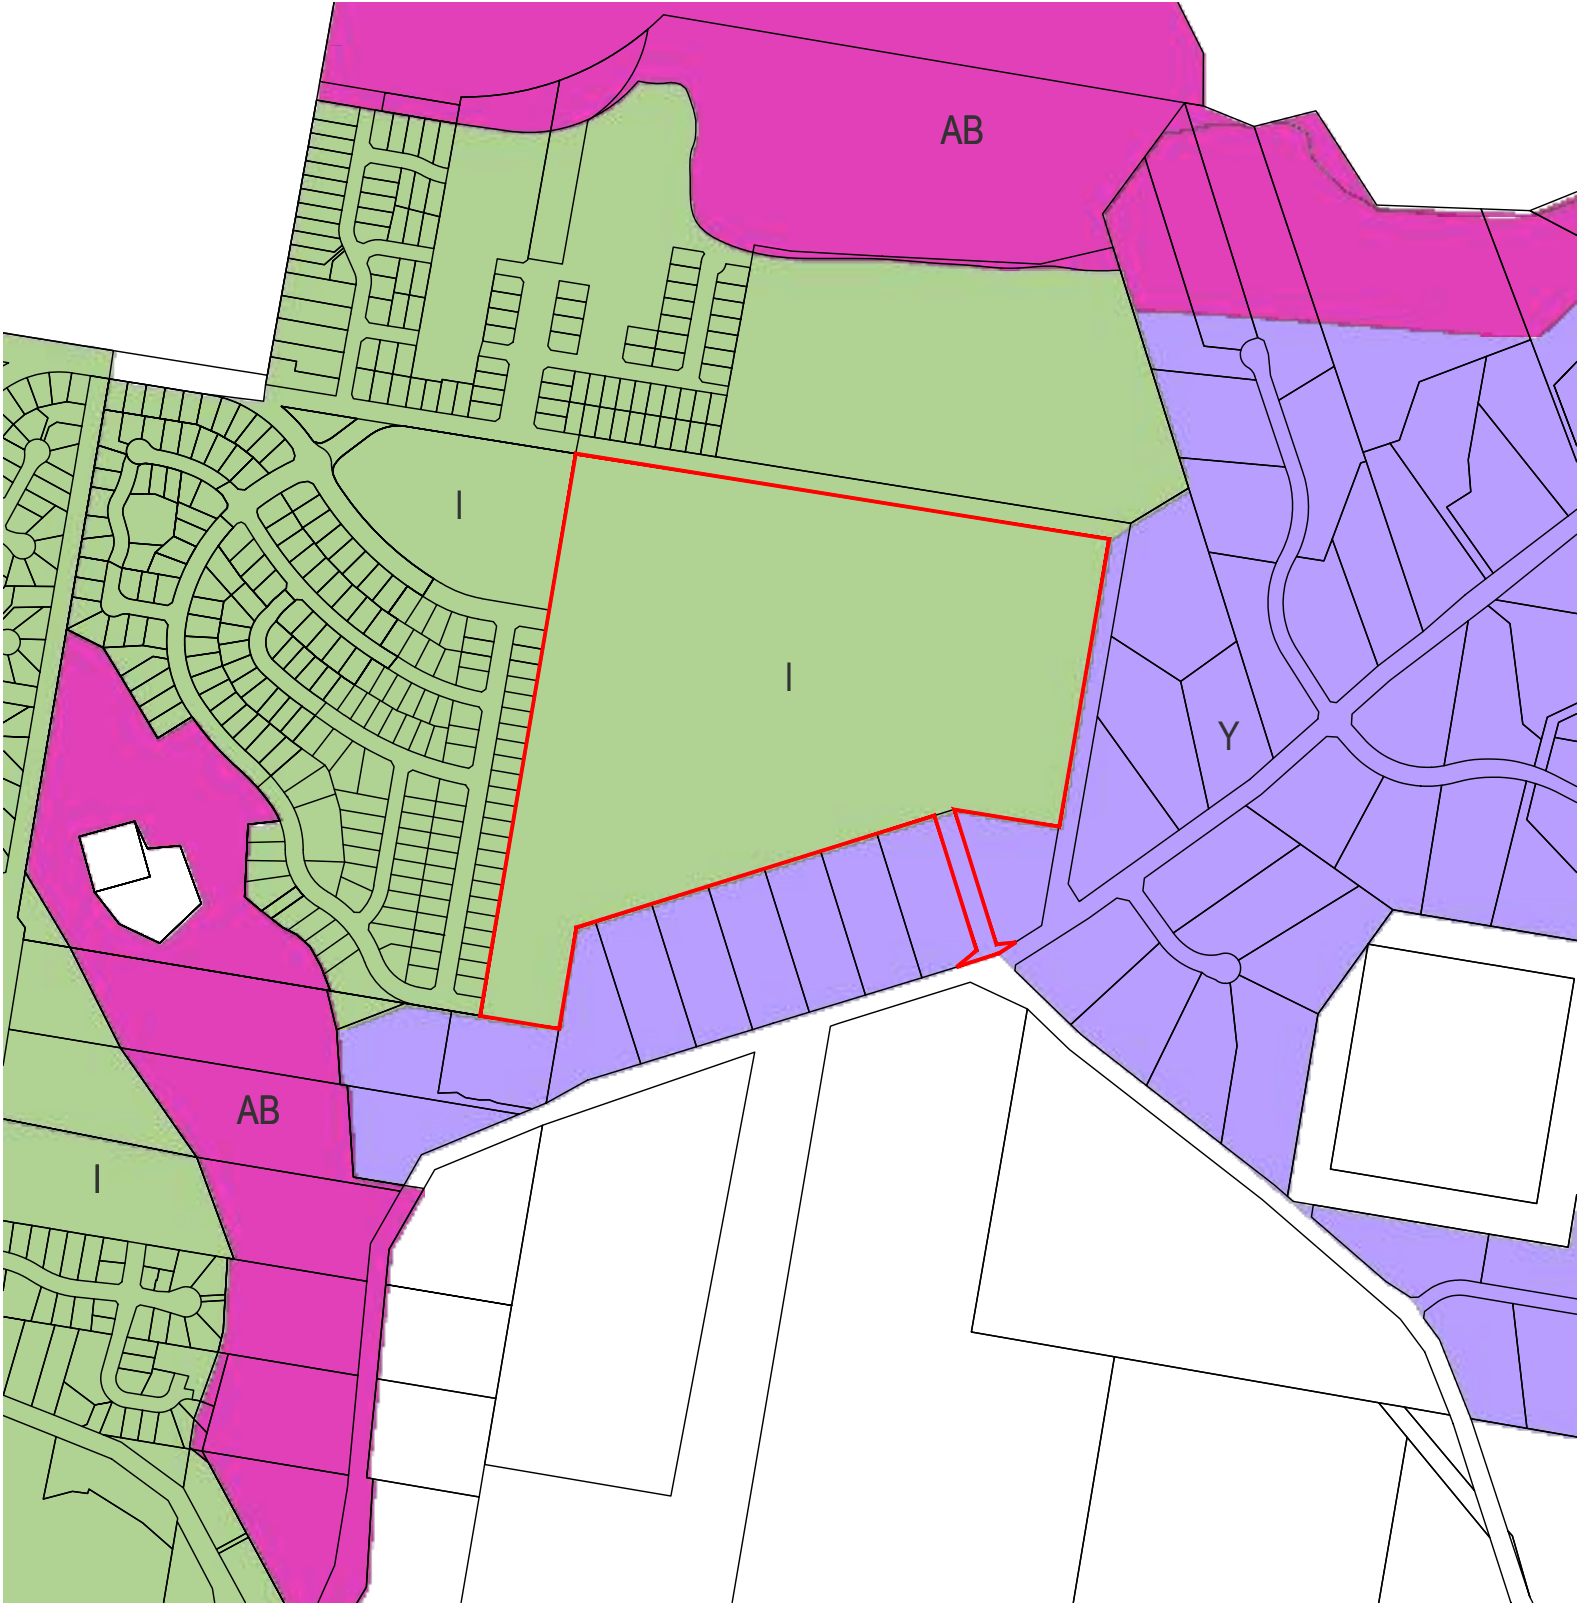

PROPOSED HEIGHT OF BUILDINGS MAP



K&C REF: 0.6584_Valls SWR-Resamp01_Planing6584P_Proposed Map Amendments (wg-A1). 15 November 2023, sharon

REV.	DATE	DESCRIPTION	BY
A	09.11.2023	ISSUED FOR PLANNING PROPOSAL	SMN

PROJECT NO:	6584	DRAWING TITLE:	PROPOSED MAP AMENDMENTS
DA NO.:	-	PROJECT:	PLANNING PROPOSAL FOR RESIDENTIAL SUBDIVISION LOT 9 DP1219664, 157 ARAKOON ROAD, SOUTH WEST ROCKS, NSW, 2431
DESIGNED BY:		CLIENT:	SAM, BARRY & MARGARET WALLS
DRAWN BY:	SMN	DRAWING NO:	6584P_Proposed Map Amendments
CHECKED BY:	TS	SHEET:	01 OF 01
DATE CREATED:	11.2023	REVISION:	A

THIS DRAWING INCLUDES INFORMATION IN COLOUR. IF YOU HAVE A BLACK AND WHITE COPY YOU DON'T HAVE ALL THE INFORMATION. THIS NOTE IS COLOURED RED.