

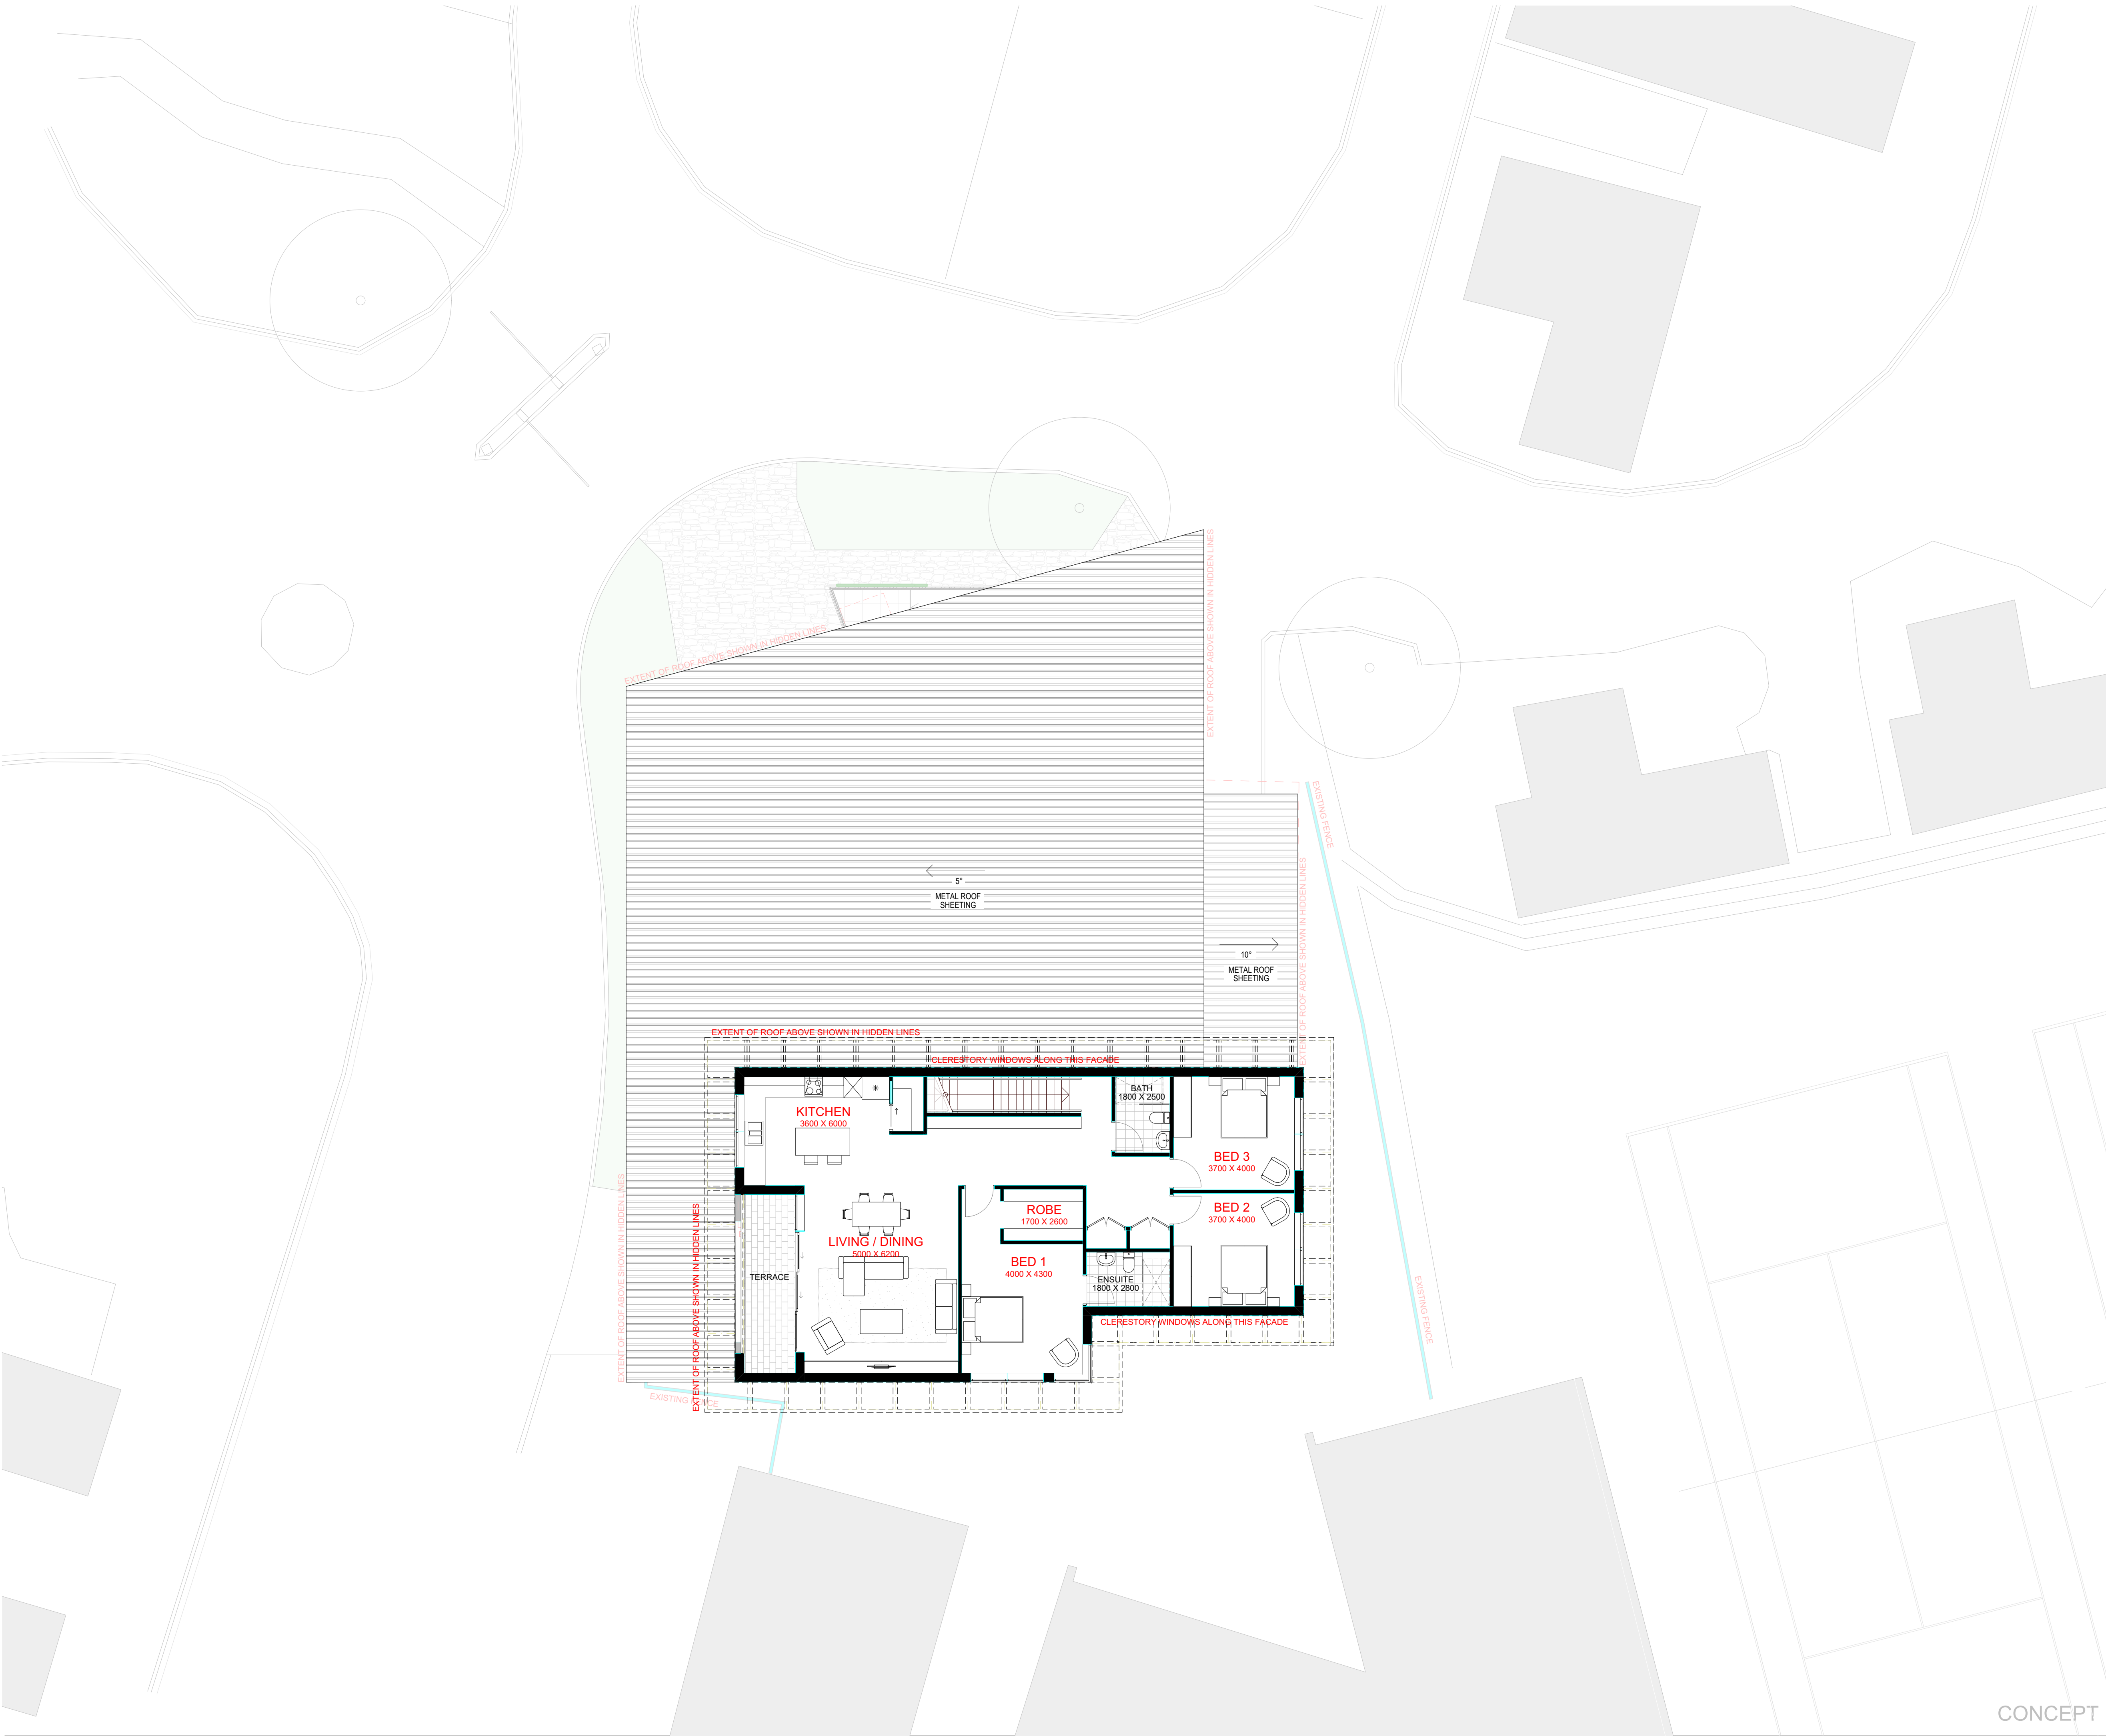


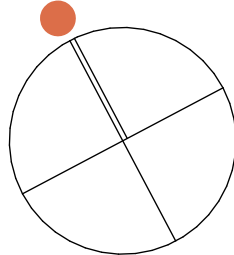

NA	NA	00000000	Work in progress
No	Initial	DATE	REVISION DETAILS

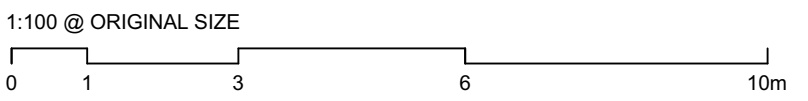

CLIENT
Kempsey Shire Council
22 Tozer Street West Kempsey NSW 2440

PROJECT
**CRESCENT HEAD HOLIDAY PARK
RECEPTION & MANAGER'S RESIDENCE**

DRAWING TITLE

Level 1

PROJECT No		DRAWING No		REVISION	
23059		DA1301			
DRAWING SCALE	SHEET SIZE	DRAWN	CHECKED	DATE	
As Shown	A1	xx	ZZ		

ARCHITECT
Gardner Wetherill Assoc.
Suite 2.01 Level 2
460 Pacific Highway
St Leonards NSW 2065

T. (02) 9929 6777
E. design@gardnerwetherill.com.au
A.C.N. 124 476 833
Registered Architects - T. Todd (AWA001)
(Reg. No. NSW 0466 - Vic. 20239 - Qld 024 - ACT 2809)



CONCEPT